
Wigtown OM

THE ANCIENT MONUMENTS AND ARCHAEOLOGICAL AREAS ACT 1979

Entry in the Schedule of Monuments

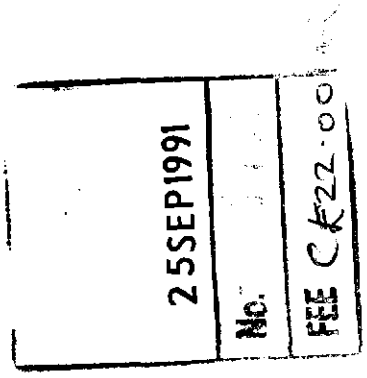

1991

Re: The Monument known as
Cruise, farmstead 900m SE of

in the Parish of New Luce
County of Wigtown

File Ref:

15

Solicitor
to the
Secretary of State
for Scotland
New St Andrew's House
Edinburgh

FHS 7247

L2100946.021

THE ANCIENT MONUMENTS AND ARCHAEOLOGICAL AREAS ACT 1979
ENTRY IN THE SCHEDULE OF MONUMENTS

The monument known as Cruise, farmstead 900m SE of comprises a farmstead situated in a small enclosure on a terrace above small craigs on the E slope of Cruise Back Fell 230m E of the summit. There are the remains of two parallel rectangular buildings, both about 5m by 4m and 0.30m high, with a kiln barn 100m to the SE. The area proposed for scheduling is 150m EW along the S boundary and follows the old stone dyke of the small enclosure as its W and N boundary. On the E from where the enclosure dyke meets the march dyke it follows a straight line just to the E of S for about 250m to meet the S boundary. A more recent boundary divides the area between two modern farms. The monument, which lies in the Parish of New Luce and the County of Wigtown as shown outlined in red on the Plan annexed and executed as relative hereto and [redacted] is hereby included in the Schedule of Monuments appearing to the Secretary of State for Scotland to be of national importance compiled and maintained by him under section 1(1) of the Ancient Monuments and Archaeological Areas Act 1979.

Given under the Seal of the Secretary of State for Scotland.

[redacted]

Assistant Secretary
Date 22 MARCH 1991

Historic Buildings and Monuments, Scotland
20 Brandon Street
Edinburgh
EH3 5RA

Register on behalf of the Secretary of State for Scotland in the Register of the County of Wigtown.


[redacted]

Solicitor, Edinburgh, Agent

REGISTERS OF SCOTLAND
GENERAL REGISTER OF SASINES
COUNTY OF WIGTOWN
Fiche 118 Frame 31
Presented and Recorded on 25 SEP 1991

L2101046.021

WI 91 118

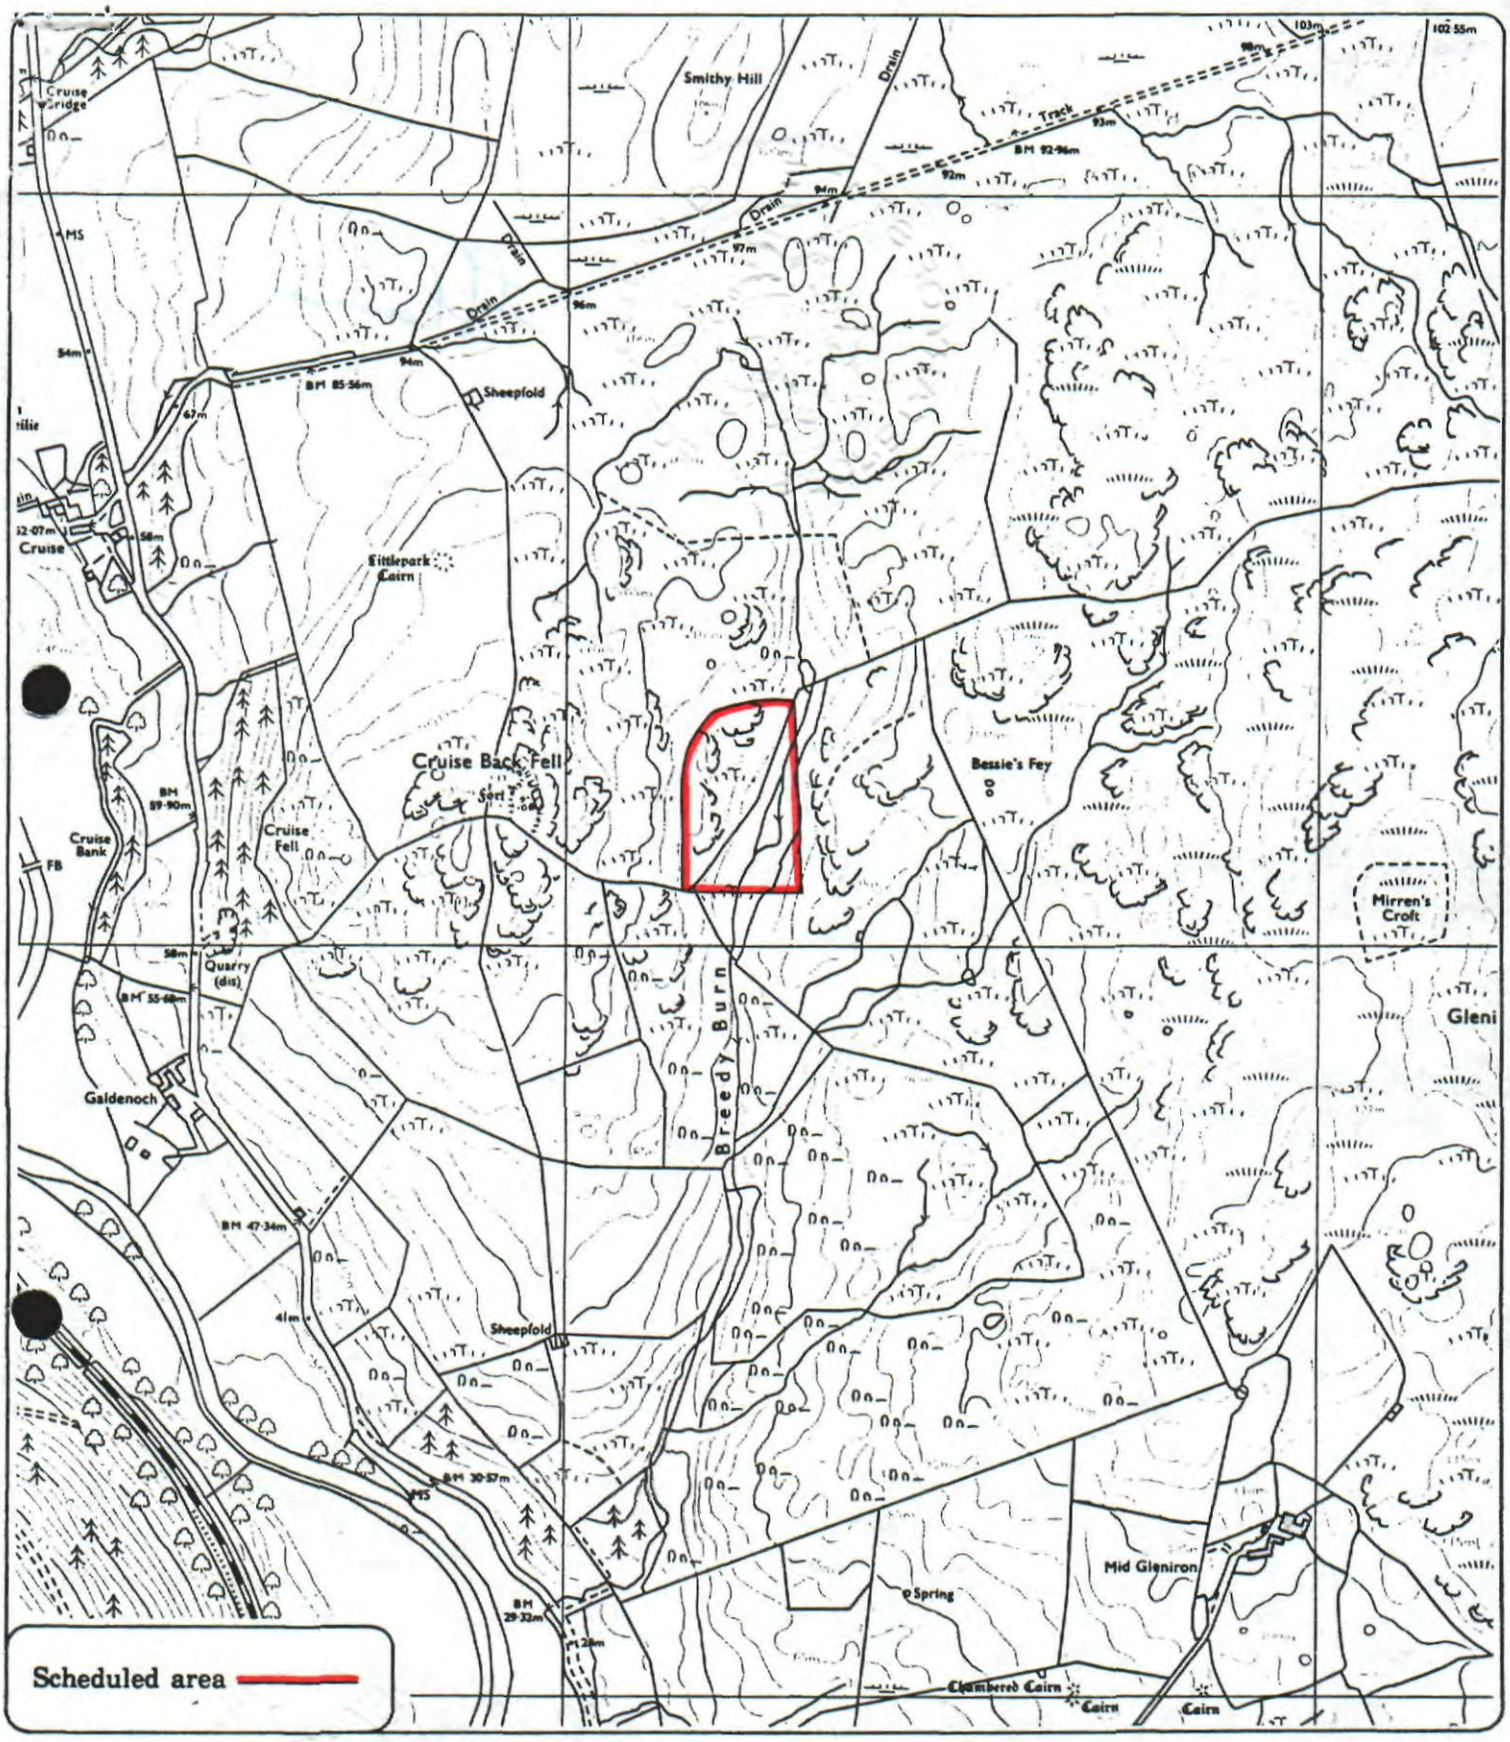

Cruise, farmstead 900m SE of

New Luce Parish

N

Sheet : NX16SE

Scale : 1/10,000

100 0 100 200 300 Metres

500 0 500 1000 Feet

© Crown copyright reserved

WI 91 118