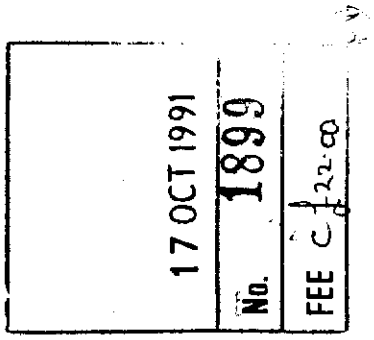


THE ANCIENT MONUMENTS AND ARCHAEOLOGICAL AREAS ACT 1979

Entry in the Schedule of Monuments

1991

Re: The Monument known as Craigbirnoch, farmstead 770m SSE of

in the Parish of New Luce and County of Wigtown

File Ref:

Solicitor
to the
Secretary of State
for Scotland
New St Andrew's House
Edinburgh

E2101707.011

THE ANCIENT MONUMENTS AND ARCHAEOLOGICAL AREAS ACT 1979
ENTRY IN THE SCHEDULE OF MONUMENTS

The monument known as Craigbirnoch, farmstead 770m SSE of comprises a pre-improvement farmstead 170m WNW of the ruinous 19th century steading of Craigbirnoch. It consists of two rectangular buildings, a small yard, and a kiln. There are traces of other small enclosures or buildings, and rig-and-furrow cultivation, downslope from the houses. The area to be scheduled includes the farmstead and an area around it within which traces of activity associated with its use may be found. It is a rectangle measuring 100m NE-SW by a maximum of 90m transversely, bounded by a ruinous drystone dyke to the SE. The monument, which lies in the Parish of New Luce and the County of Wigtown as shown outlined in red on the Plan annexed and executed as relative hereto and [redacted] is hereby included in the Schedule of Monuments appearing to the Secretary of State for Scotland to be of national importance compiled and maintained by him under section 1(1) of the Ancient Monuments and Archaeological Areas Act 1979.

Given under the Seal of the Secretary of State for Scotland.

[redacted]

Assistant Secretary
Date 22 MARCH 1991

Historic Buildings and Monuments, Scotland
20 Brandon Street
Edinburgh
EH3 5RA

Register on behalf of the Secretary of State for Scotland in the Register of the County of Wigtown.

[redacted]
Solicitor, Edinburgh, Agent

REGISTERS OF SCOTLAND
GENERAL REGISTER OF SASINES
COUNTY OF WIGTOWN


F2100534.039

Fiche....129..... Frame.....14.....

WI 91 129

Presented and Recorded on ..17 OCT 1991

14

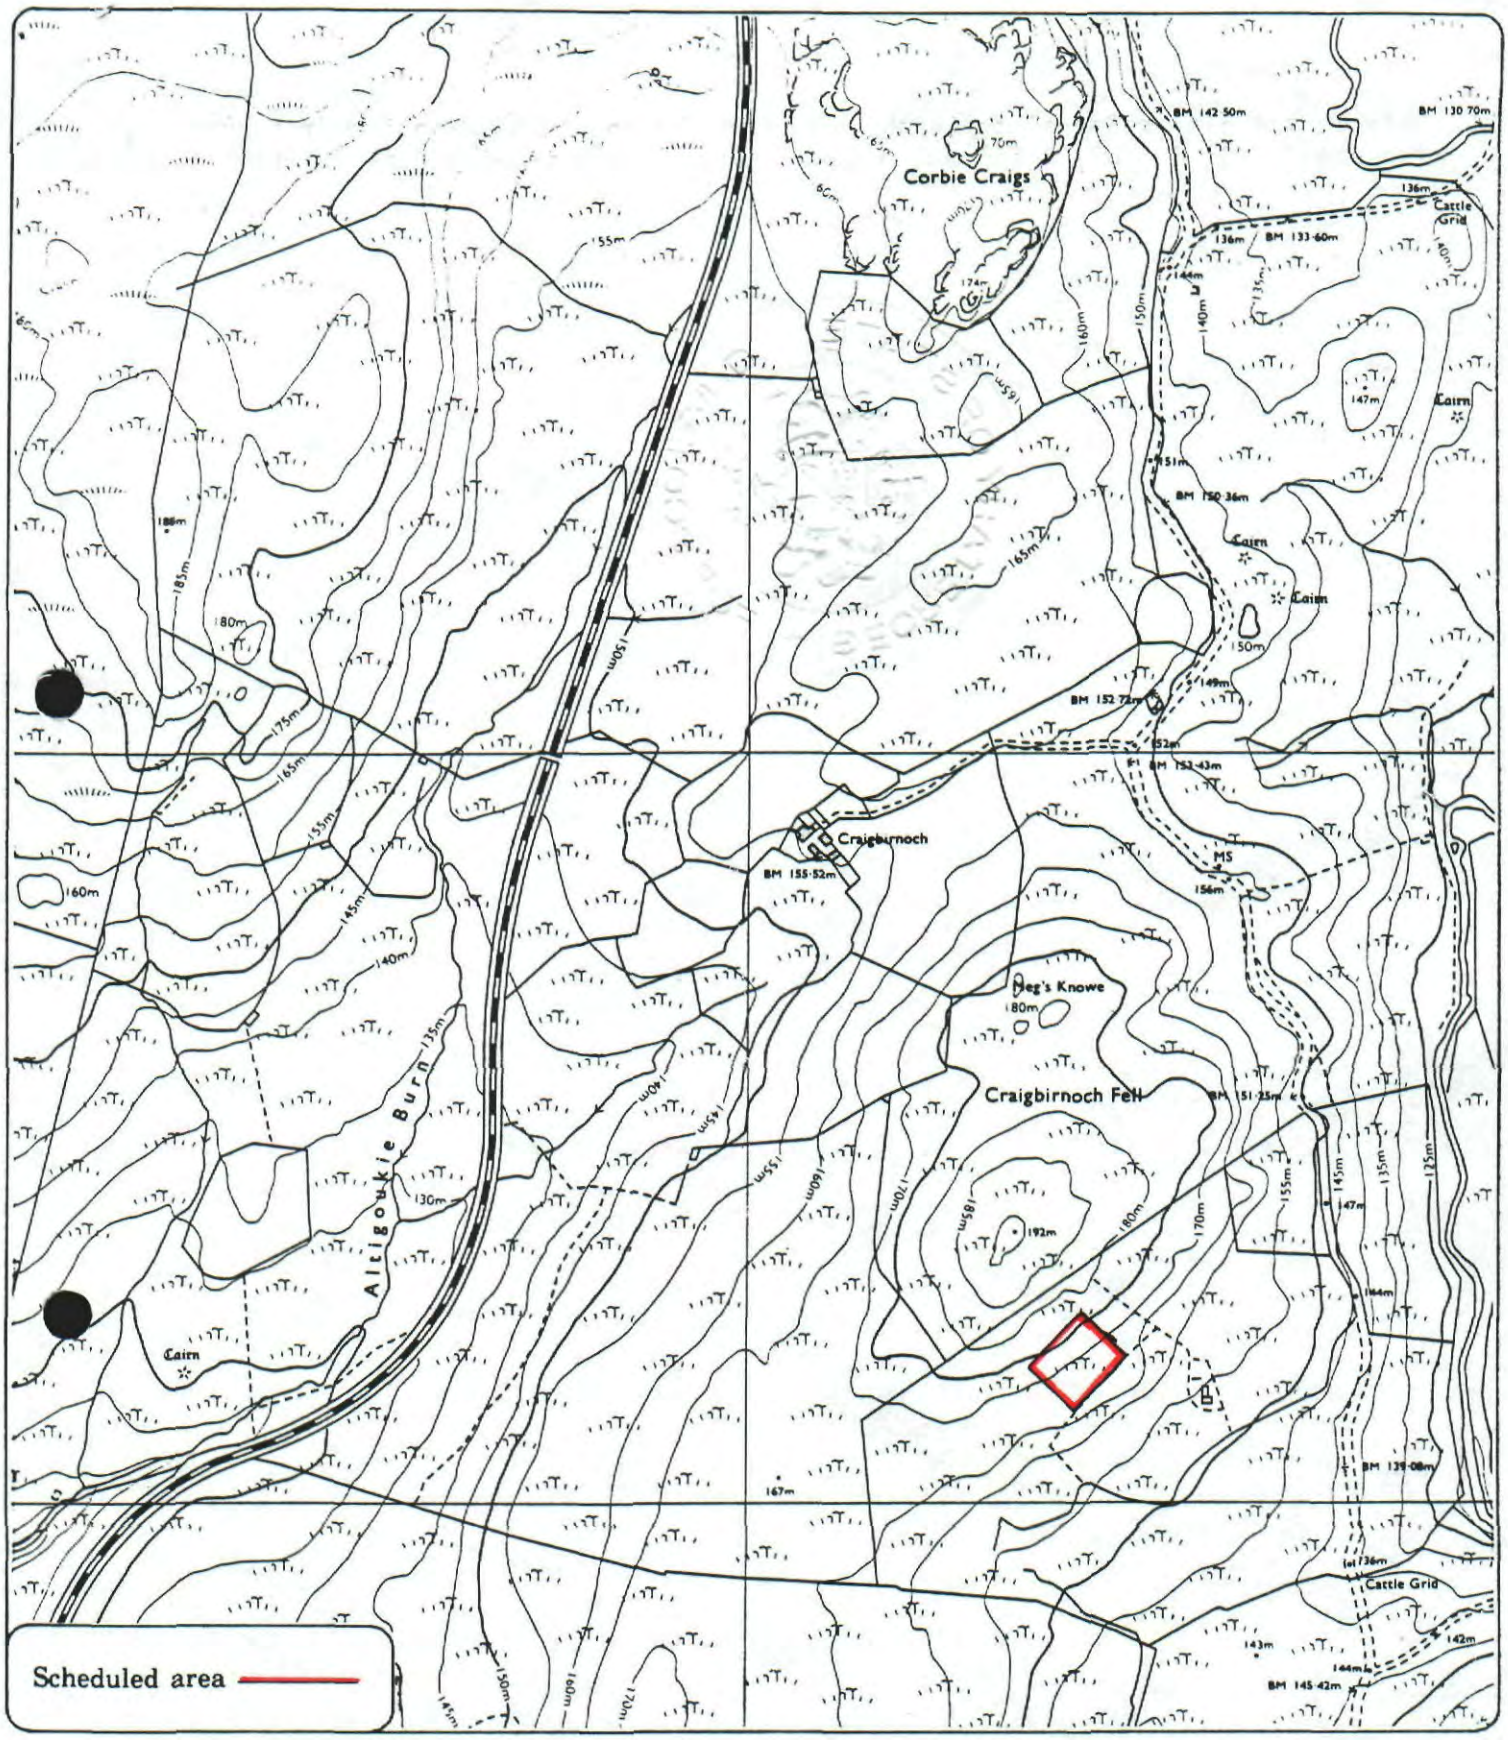

Craigbirnoch, farmstead 770m SSE of

New Luce Parish

WI 91 129

N

Sheet : NX 16 NE

Scale : 1/10,000

100 0 100 200 300 Metres

500 0 500 1000 Feet

© Crown copyright reserved

16