1150
CE22.08

THE ANCIENT MONUMENTS AND ARCHAEOLOGICAL AREAS ACT 1979

Entry in the Schedule of Monuments

1991

Re: The Monument known as
Fort Cottage, Fort 1360m
WSW of

in the Parish of Portpatrick and
County of Wigtown

File Ref:

Solicitor
to the
Secretary of State
for Scotland
New St Andrew's House
Edinburgh

G2101921.071

THE ANCIENT MONUMENTS AND ARCHAEOLOGICAL AREAS ACT 1979
ENTRY IN THE SCHEDULE OF MONUMENTS

The monument known as Fort Cottage, fort 1360m WSW of comprises of a fort of the Iron Age occupying a coastal promontory to the N of Portpatrick. It measures 26m NE-SW by 23m transversely within defences consisting of a ditch with internal and external banks. The ditch is 5m wide and 1.3m deep; the inner bank survives to a height of 0.3m. The outer bank survives to 3.5m wide and 0.6m high. To the NE the private road leading to the RAE mast has damaged the outer defences. The area to be scheduled measures a maximum of 45m NE-SW by 40m transversely, bounded by the road to the NE. The monument, which lies in the Parish of Portpatrick and the County of Wigtown as shown outlined in red on the Plan annexed and executed as relative hereto and which forms part of the [redacted] is hereby included in the Schedule of Monuments appearing to the Secretary of State for Scotland to be of national importance compiled and maintained by him under section 1(1) of the Ancient Monuments and Archaeological Areas Act 1979.

Given under the Seal of the Secretary of State for Scotland.

[redacted]

Assistant Secretary
Date 21 OCTOBER 1991

Historic Scotland
20 Brandon Street
Edinburgh
EH3 5RA

Register on behalf of the Secretary of State for Scotland in the Register of the County of Wigtown.

[redacted]
Solicitor, Edinburgh, Agent


WI 92 89

REGISTERS OF SCOTLAND
GENERAL REGISTER OF SASINES
COUNTY OF WIGTOWN

Fiche....89..... Frame....31.....

Presented and Recorded on ..-3 JUL 1992

G2101821.071

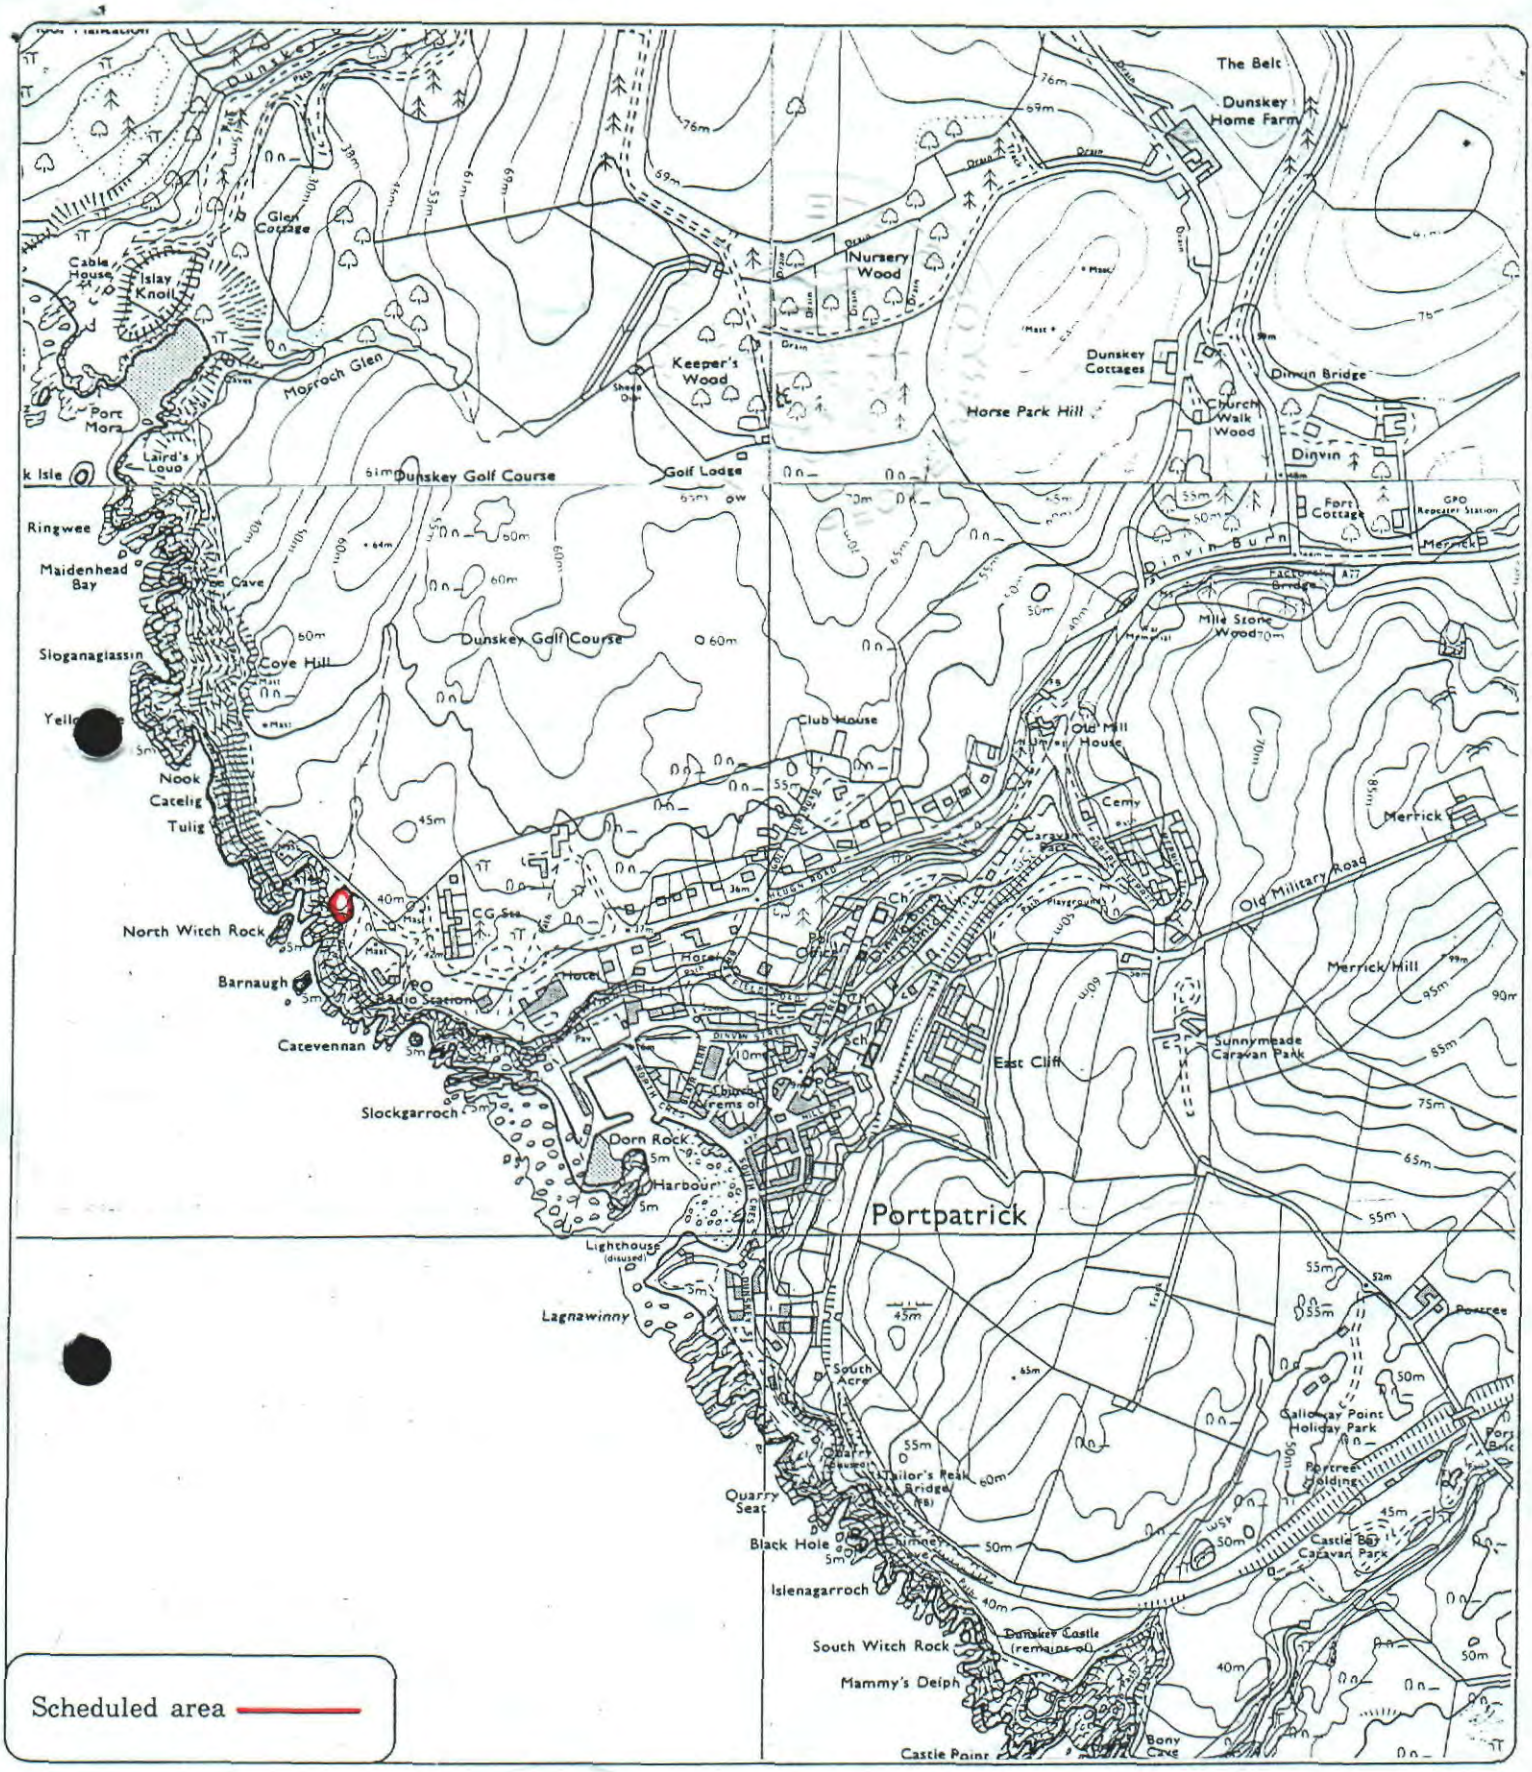

Scheduled area

Fort Cottage, fort 1360m WSW of

Portpatrick Parish

N

Sheet : NW 95 SE

Scale : 1/10,000

100 0 100 200 300 Metres

500 0 500 1000 Feet

© Crown copyright reserved

W 9 2 83

33