
THE ANCIENT MONUMENTS AND ARCHAEOLOGICAL AREAS ACT 1979

Entry in the Schedule of Monuments

1991

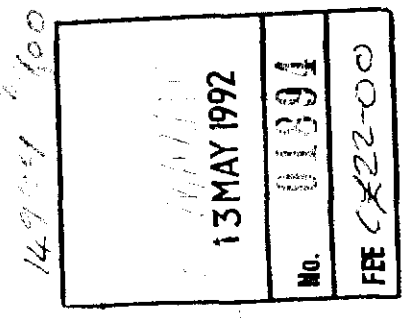

Re: The Monument known as Butter Sike, enclosure 900m ENE of Attonburn

in the Parish of Morebattle and County of Roxburgh

File Ref:

Solicitor
to the
Secretary of State
for Scotland
New St Andrew's House
Edinburgh

F2101725.101

THE ANCIENT MONUMENTS AND ARCHAEOLOGICAL AREAS ACT 1979
ENTRY IN THE SCHEDULE OF MONUMENTS

The monument known as Butter Sike, enclosure 900m ENE of Attonburn comprises a scooped settlement situated on the S flank of Shoulder Hill. It measures 56m NW to SE by 33.5m transversely within a boulder faced rubble wall. The interior contains 3 level floors arranged in tiers excavated out of the hillside, probably the sites of houses. The area to be scheduled measures 120m in diameter to include the settlement and an area around it in which traces of activities associated with its use may survive. All modern fences are specifically excluded from this scheduling. The monument, which lies in the Parish of Morebattle and the County of Roxburgh as shown outlined in red on the Plan annexed and executed as relative hereto and which forms part of the subjects described in the

[redacted]

hereby included in the Schedule of Monuments appearing to the Secretary of State for Scotland to be of national importance compiled and maintained by him under section 1(1) of the Ancient Monuments and Archaeological Areas Act 1979.

Given under the Seal of the Secretary of State for Scotland.

[redacted]

Assistant Secretary
Date 22 NOVEMBER 1991

Historic Scotland
20 Brandon Street
Edinburgh
EH3 5RA

Register on behalf of the Secretary of State for Scotland in the Register of the County of Roxburgh.


[redacted]

Solicitor, Edinburgh, Agent

REGISTERS OF SCOTLAND
GENERAL REGISTER OF SASINES
COUNTY OF ROXBURGH

F2101625.101 Fiche..158..... Frame..1.....

RO92 158 Presented and Recorded on 20 MAY 1992

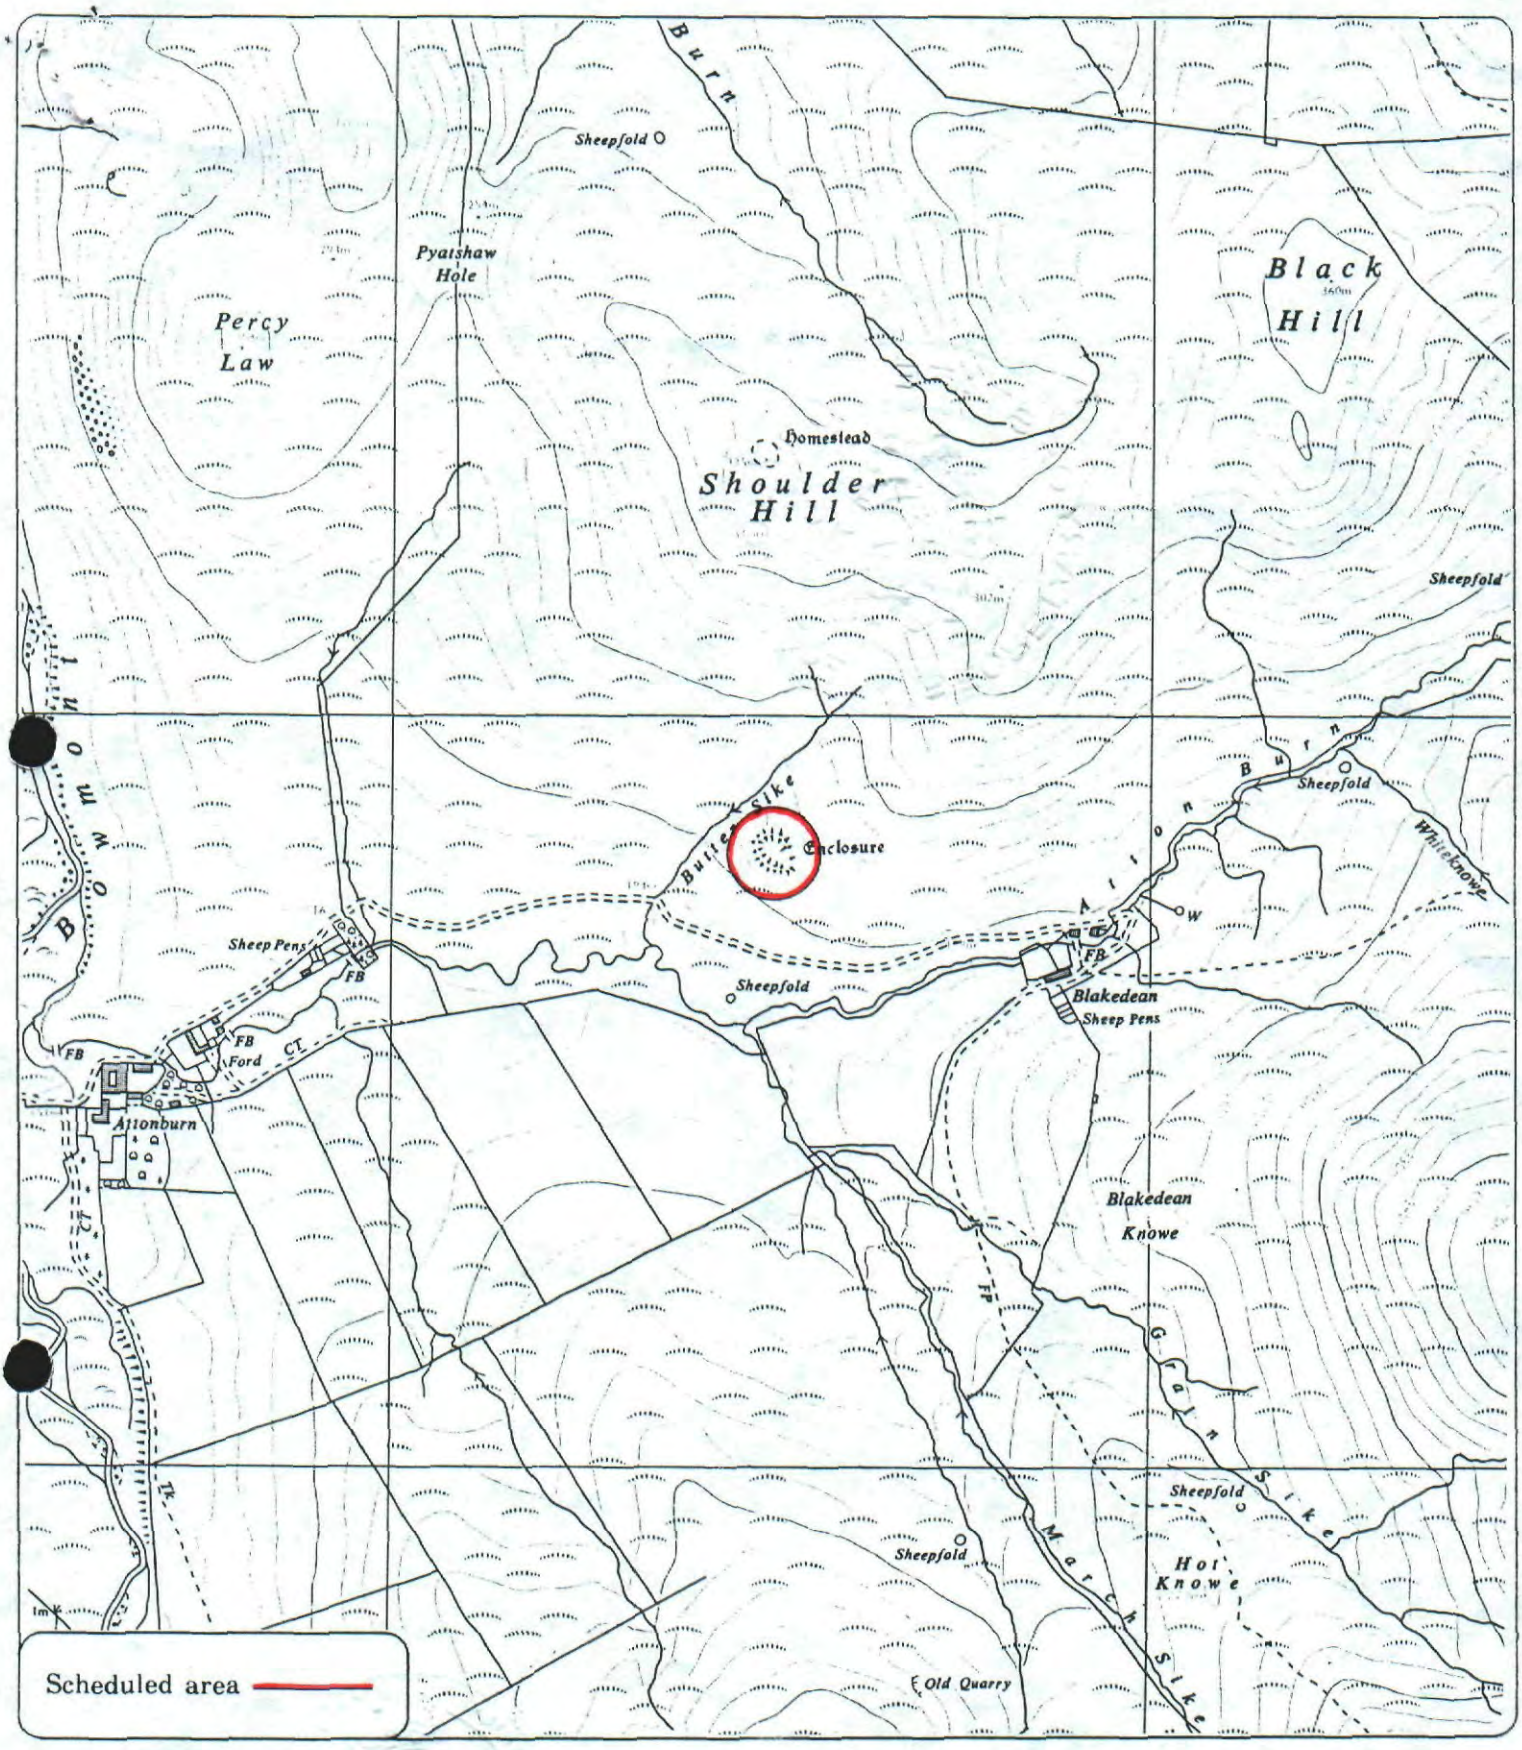

Butter Sike, enclosure 900m ENE of Attonburn

Morebattle Parish

N

Sheet : NT82SW

Scale : 1/10,000

100 0 100 200 300 Metres

500 0 500 1000 Feet

© Crown copyright reserved

RO 92 · 15

2