(28)

6097 29/10

-3 DEC 1993

No. [illegible]

FEE £22.00

THE ANCIENT MONUMENTS AND ARCHAEOLOGICAL AREAS ACT 1979

Entry in the Schedule of Monuments

1993

Re: The Monument known as
Millhaugh, enclosure and pit alignment
300m E of

in the Parish of Dunning and
County of Perth

Search Sheet No: 6097

Solicitor
to the
Secretary of State
for Scotland
New St Andrew's House
Edinburgh

NJ 7333

F2101423.093

THE ANCIENT MONUMENTS AND ARCHAEOLOGICAL AREAS ACT 1979
ENTRY IN THE SCHEDULE OF MONUMENTS

The monument known as Millhaugh, enclosure and pit alignment 300m E of comprises the remains, showing as cropmarks, of a large ditched enclosure, probably a prehistoric settlement, and an alignment of pits, probably a contemporary land boundary. The area to be scheduled measures 290m WSW to ENE by 210m transversely, to include the enclosure and the pit alignment and an area around them in which traces of activity associated with their use may survive. Modern field boundaries are specifically excluded. The monument, which lies in the Parish of Dunning and the County of Perth as shown outlined in red on the Plan annexed and executed as relative hereto and which forms part of the subjects [redacted] is hereby included in the Schedule of Monuments appearing to the Secretary of State for Scotland to be of national importance compiled and maintained by him under section 1(1) of the Ancient Monuments and Archaeological Areas Act 1979.

Given under the Seal of the Secretary of State for Scotland.

[redacted]

Assistant Secretary
Date 14 OCTOBER 1993

Historic Scotland
20 Brandon Street
Edinburgh
EH3 5RA


Register on behalf of the Secretary of State for Scotland in the Register of the County of Perth.

[redacted]
Solicitor, Edinburgh, Agent

F2101223.093

PH 93 778

REGISTERS OF SCOTLAND
GENERAL REGISTER OF SASINES
COUNTY OF PERTH
Fiche 778 Frame 25
Presented and Recorded on 3 DEC 1993

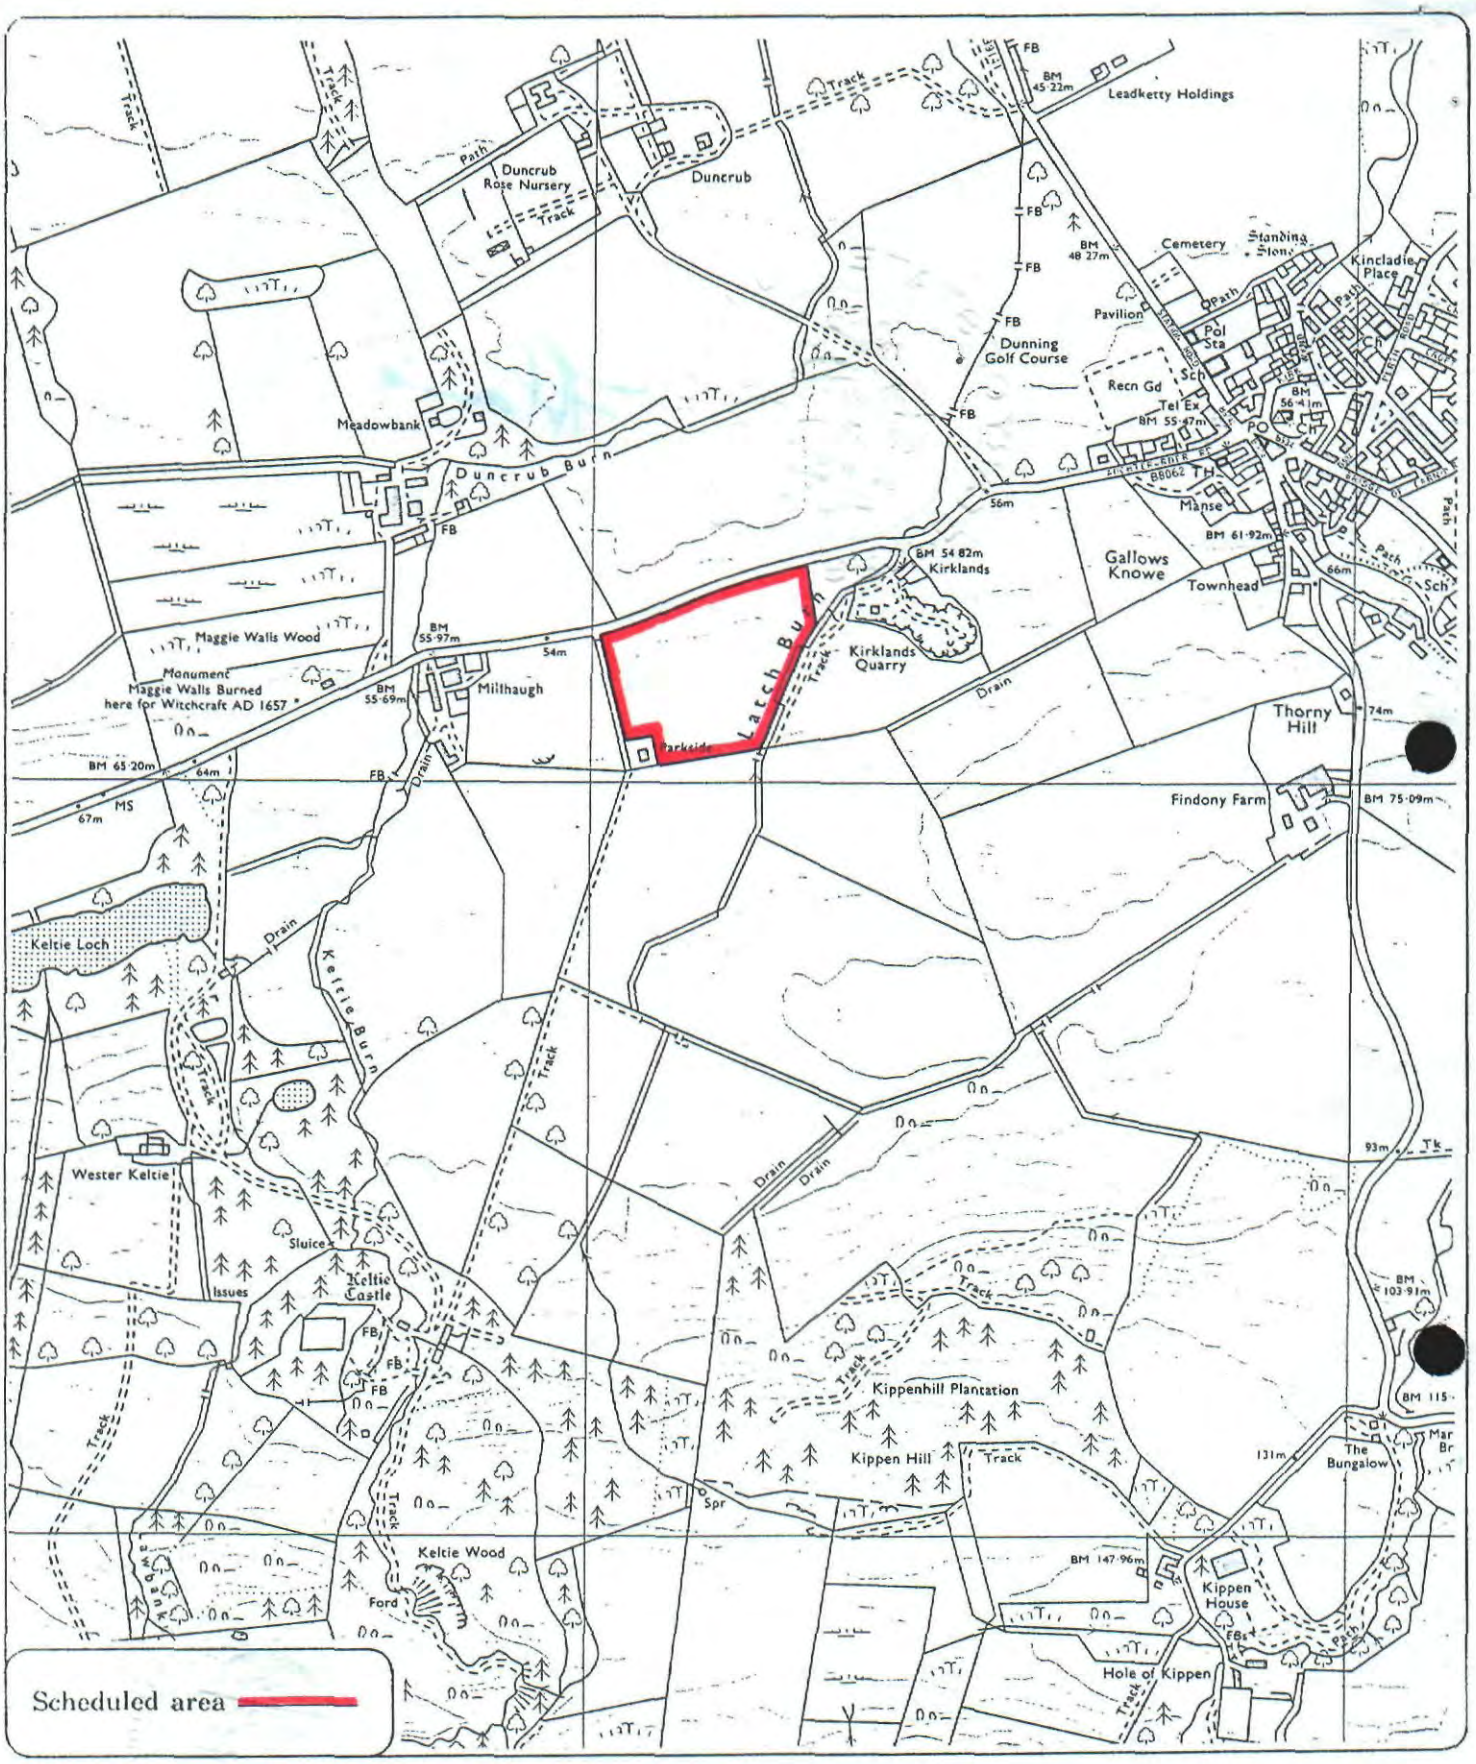

Millhaugh, enclosure and pit alignment 300m E of

Dunning Parish

N

Sheet : NO 01 SW

Scale : 1/10,000

100 0 100 200 300 Metres

500 0 500 1000 Feet

© Crown copyright reserved

PH 93 778

27