
(7)

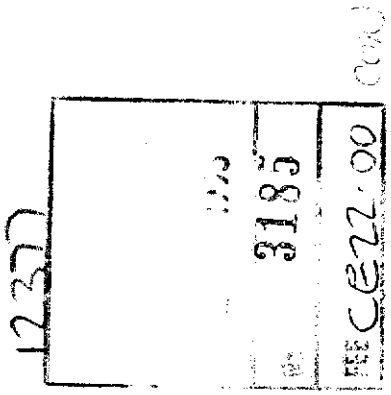

THE ANCIENT MONUMENTS AND ARCHAEOLOGICAL AREAS ACT 1979

Entry in the Schedule of Monuments

1993

Re: The Monument known as
Haughs of Ashogle, circular enclosure
300m WNW of

in the Parish of Forglen and
County of Banff

Search Sheet No: 12377

Solicitor
to the
Secretary of State
for Scotland
New St Andrew's House
Edinburgh

D2100321.063

THE ANCIENT MONUMENTS AND ARCHAEOLOGICAL AREAS ACT 1979
ENTRY IN THE SCHEDULE OF MONUMENTS

The monument known as Haughs of Ashogle, circular enclosure 300m WNW of comprises a circular enclosure, probably the remains of a ditched enclosure of the mid to late prehistoric period. It appears in an arable field as a mark in a cereal crop: experience shows that further remains will survive around and within the visible mark in areas not susceptible to cropmarks. The area to be scheduled measures 100m in diameter centred on the circular enclosure. It includes the circular enclosure, the possible accompanying ring ditch and an area around them in which further remains associated with their construction and use may survive. The monument, which lies in the Parish of Forglen and the County of Banff as shown outlined in red on the Plan annexed and executed as relative hereto [redacted] is hereby included in the Schedule of Monuments appearing to the Secretary of State for Scotland to be of national importance compiled and maintained by him under section 1(1) of the Ancient Monuments and Archaeological Areas Act 1979.

Given under the Seal of the Secretary of State for Scotland.

[redacted]

Assistant Secretary
Date 14 OCTOBER 1993

Historic Scotland
20 Brandon Street
Edinburgh
EH3 5RA

Register on behalf of the Secretary of State for Scotland in the Register of the County of Banff.

[redacted]


Solicitor, Edinburgh, Agent

27

BA93 216

REGISTERS OF SCOTLAND
GENERAL REGISTER OF SASINES
COUNTY OF BANFF
Fiche... 216 ..... Frame... 27 ...
Presented and Recorded on 17 NOV 1993

D2100421.063

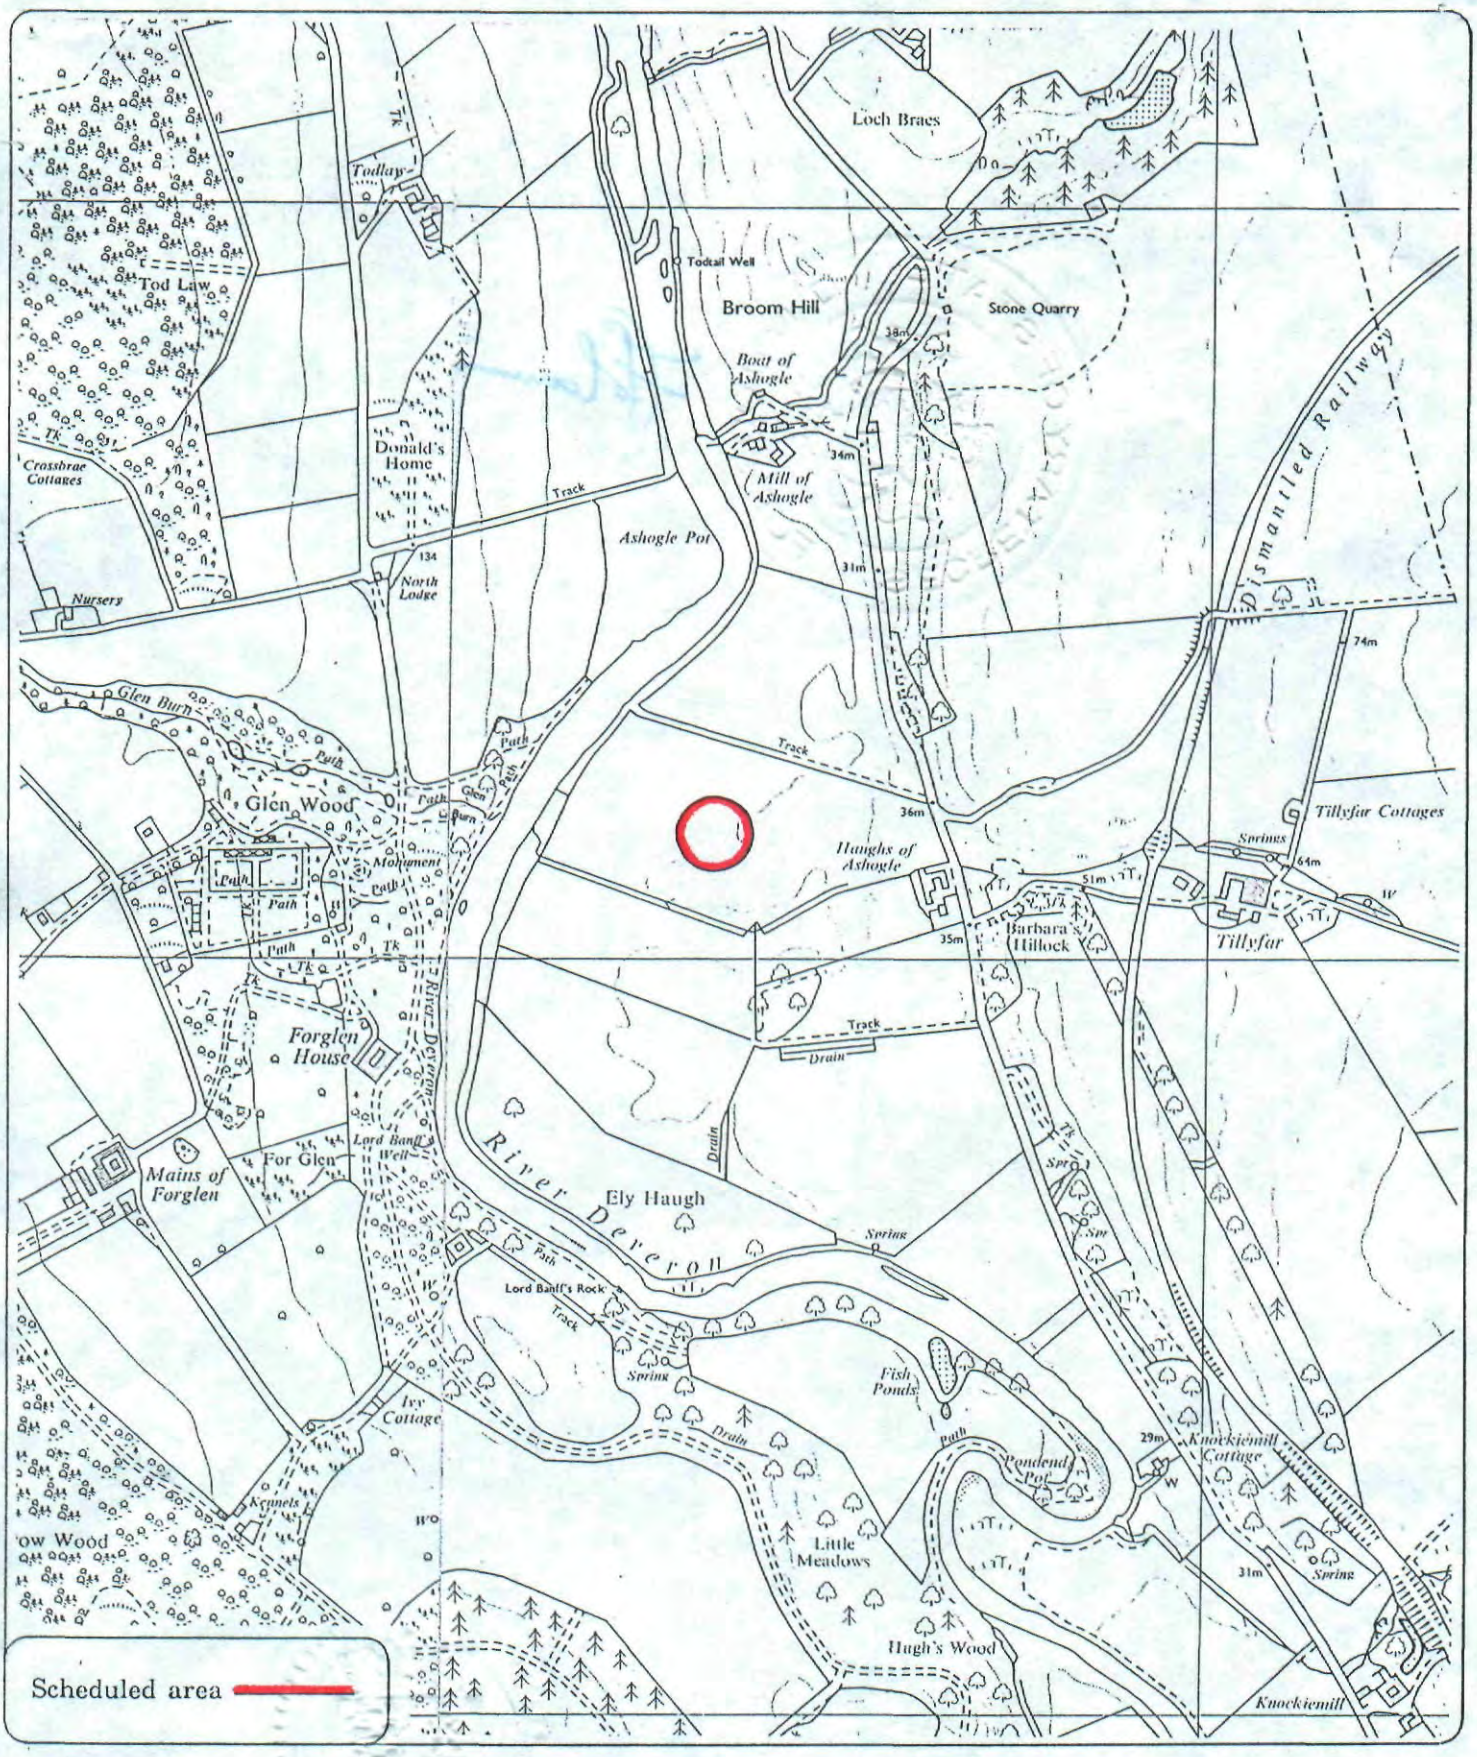

Haughs of Ashogle, circular enclosure 300m WNW of

Forglen Parish

N

Sheet : NJ 75 SW

Scale : 1/10,000

100 0 100 200 300 Metres

500 0 500 1000 Feet

© Crown copyright reserved

MF0159

BA93 216

29