THE ANCIENT MONUMENTS AND
ARCHAEOLOGICAL AREAS ACT 1979

0260

Entry in the Schedule of Monuments

1993

Re: The Monument known as
Thurston Mains,
enclosure 600m WNW of

in the Parish of Innerwick and
County of East Lothian

Search Sheet No: 3682

Solicitor
to the
Secretary of State
for Scotland
New St Andrew's House
Edinburgh

DBI2103323.093

15315

THE ANCIENT MONUMENTS AND ARCHAEOLOGICAL AREAS ACT 1979
ENTRY IN THE SCHEDULE OF MONUMENTS

The monument known as Thurston Mains, enclosure 600m WNW of comprises the remains of an enclosed settlement of prehistoric date represented by cropmarks visible on oblique aerial photographs. The area to be scheduled encompasses the visible features and an area around them in which traces of associated activity may be expected to survive. It is circular with a diameter of 100m. The drystone wall which bisects the enclosure is excluded from the provision of the scheduling. The monument, which lies in the Parish of Innerwick and the County of East Lothian as shown outlined in red on the Plan annexed and executed as relative hereto and which forms part of the subjects described in the [redacted] is hereby included in the Schedule of Monuments appearing to the Secretary of State for Scotland to be of national importance compiled and maintained by him under section 1(1) of the Ancient Monuments and Archaeological Areas Act 1979.

Given under the Seal of the Secretary of State for Scotland.

[redacted]

Assistant Secretary
Date 30 NOVEMBER 1993

Historic Scotland
20 Brandon Street
Edinburgh
EH3 5RA

Register on behalf of the Secretary of State for Scotland in the Register of the County of East Lothian.

[redacted]

Solicitor, Edinburgh, Agent


EL 94 016

REGISTERS OF SCOTLAND
GENERAL REGISTER OF SASINES
COUNTY OF EAST LOTHIAN

DBI2103223.093

Fiche 16 Frame 43

Presented and Recorded on 24 JAN 1994

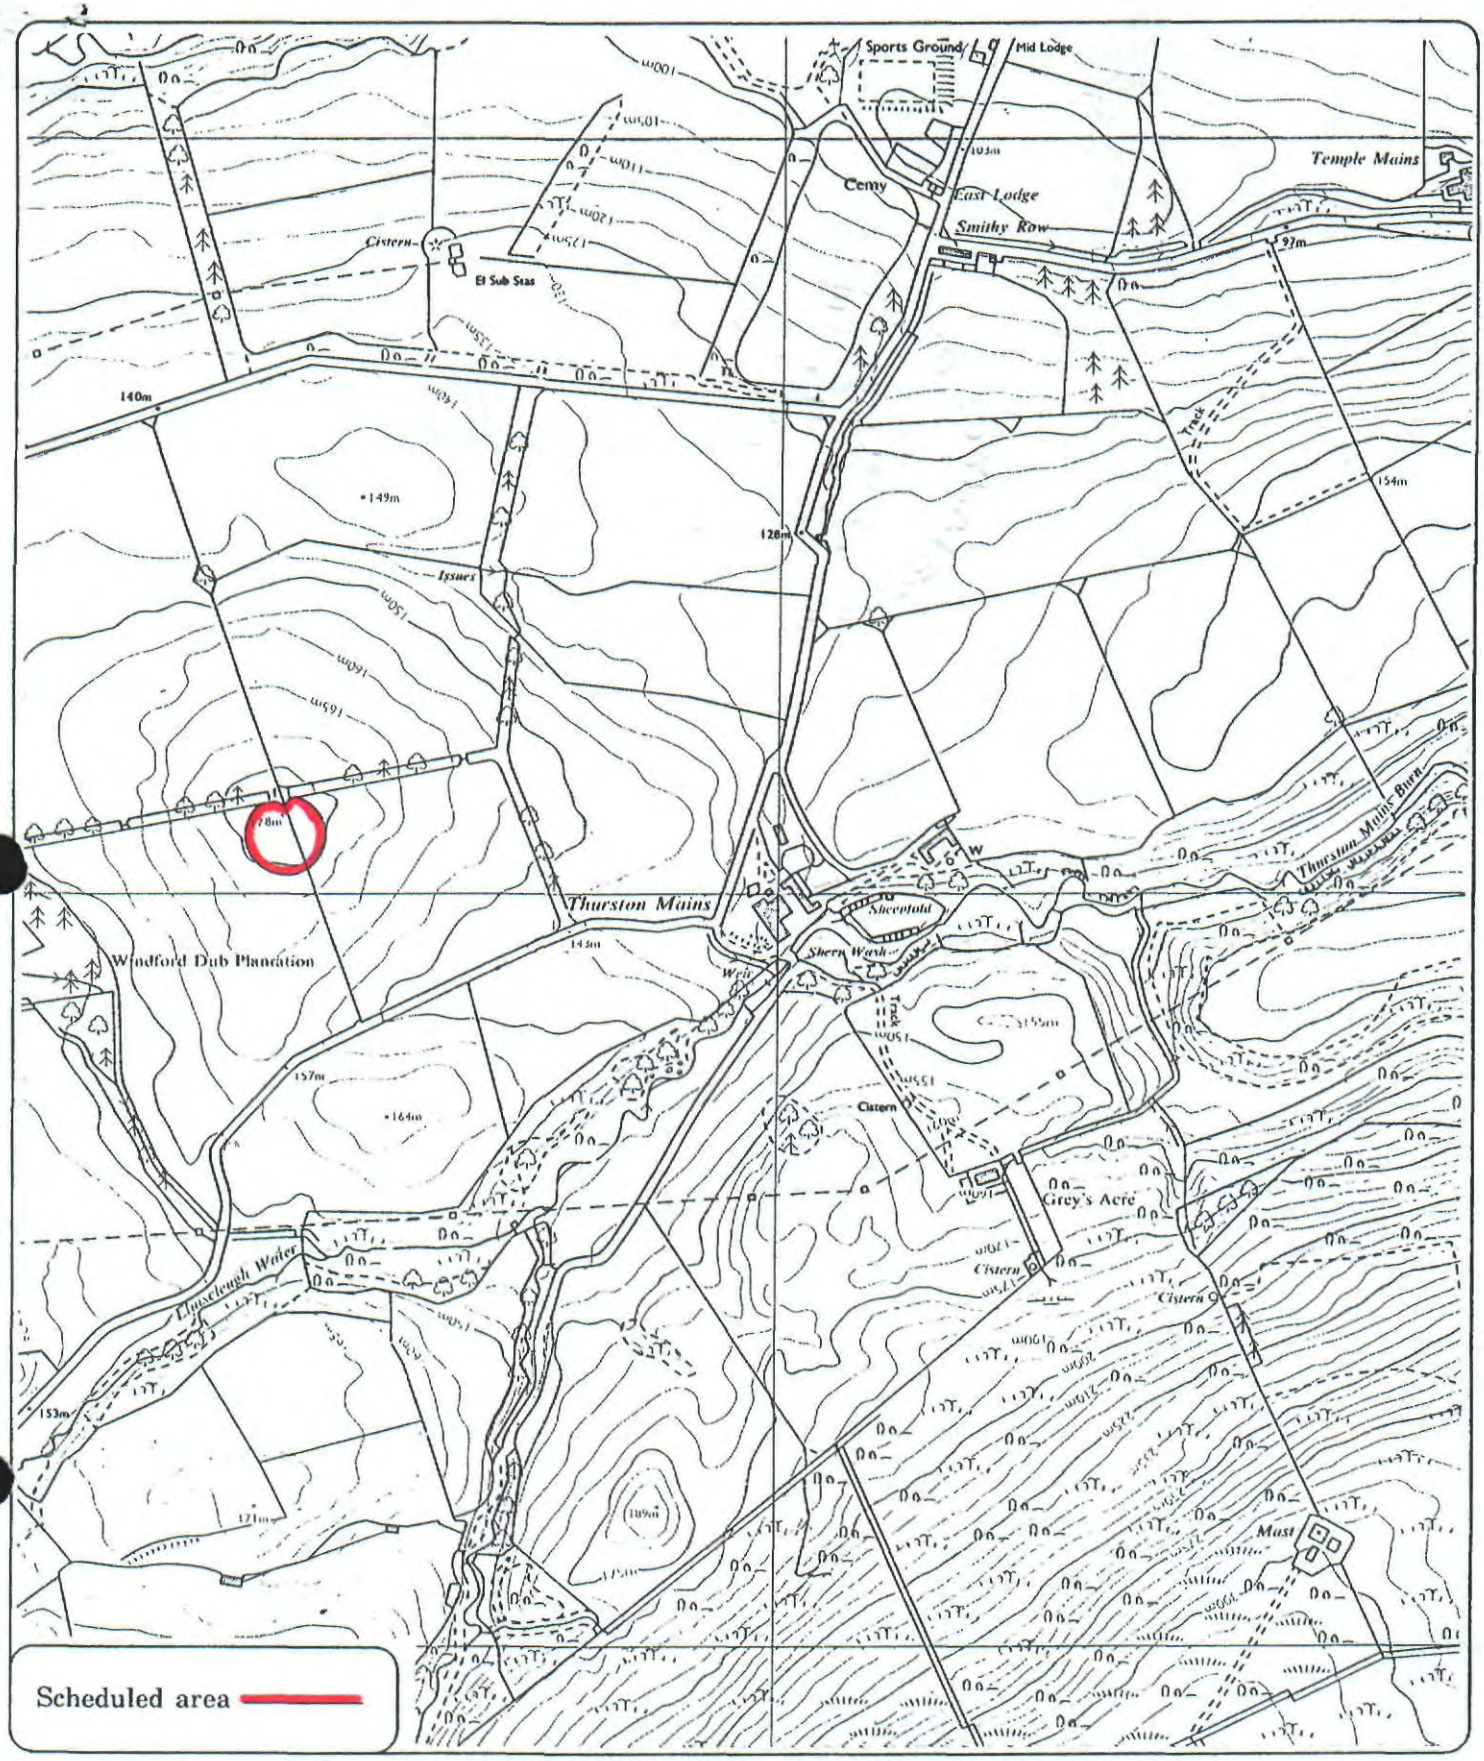

Thurston Mains, enclosure 600m WNW of

Innerwick Parish

N

Sheet : NT 77 SW

Scale : 1/10,000

100 0 100 200 300 Metres

500 0 500 1000 Feet

© Crown copyright reserved

EL 94 016

US MF035