
(10)

E Lothian

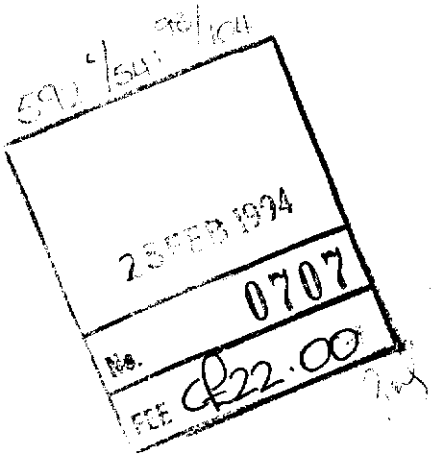

THE ANCIENT MONUMENTS AND ARCHAEOLOGICAL AREAS ACT 1979

Entry in the Schedule of Monuments

1994

Re: The Monument known as Springfield, palisaded enclosure and ring ditch 200m E of

in the Parish of Oldhamstocks and County of East Lothian

~~22~~ 16

Search Sheet No: 592

7333

Solicitor
to the
Secretary of State
for Scotland
New St Andrew's House
Edinburgh

MDO00644.SCH

THE ANCIENT MONUMENTS AND ARCHAEOLOGICAL AREAS ACT 1979
ENTRY IN THE SCHEDULE OF MONUMENTS

The monument known as Springfield, palisaded enclosure and ring ditch 200m E of comprises the remains of a palisaded enclosure and ring ditch of prehistoric date represented by cropmarks visible on oblique aerial photographs. The area to be scheduled encompasses the visible features and an area around them in which traces of associated activity may be expected to survive. It is irregular in shape with maximum dimensions of 150m N-S by 90m. Existing fences and drainage are excluded from the provisions of the scheduling. The monument, which lies in the Parish of Oldhamstocks and the County of East Lothian as shown outlined in red on the Plan annexed and executed as relative hereto [redacted] is hereby included in the Schedule of Monuments appearing to the Secretary of State for Scotland to be of national importance compiled and maintained by him under section 1(1) of the Ancient Monuments and Archaeological Areas Act 1979.

Given under the Seal of the Secretary of State for Scotland.

[redacted]

Assistant Secretary
Date 31 JANUARY 1994

Historic Scotland
20 Brandon Street
Edinburgh
EH3 5RA

Register on behalf of the Secretary of State for Scotland in the Register of the County of East Lothian.


[redacted]

Solicitor, Edinburgh, Agent

REGISTERS OF SCOTLAND
GENERAL REGISTER OF SASINES
COUNTY OF EAST LOTHIAN
for Fiche 44 Frame 30
Presented and Recorded on 25 FEB 1994

MDO00544.SCH

EL9 4 44

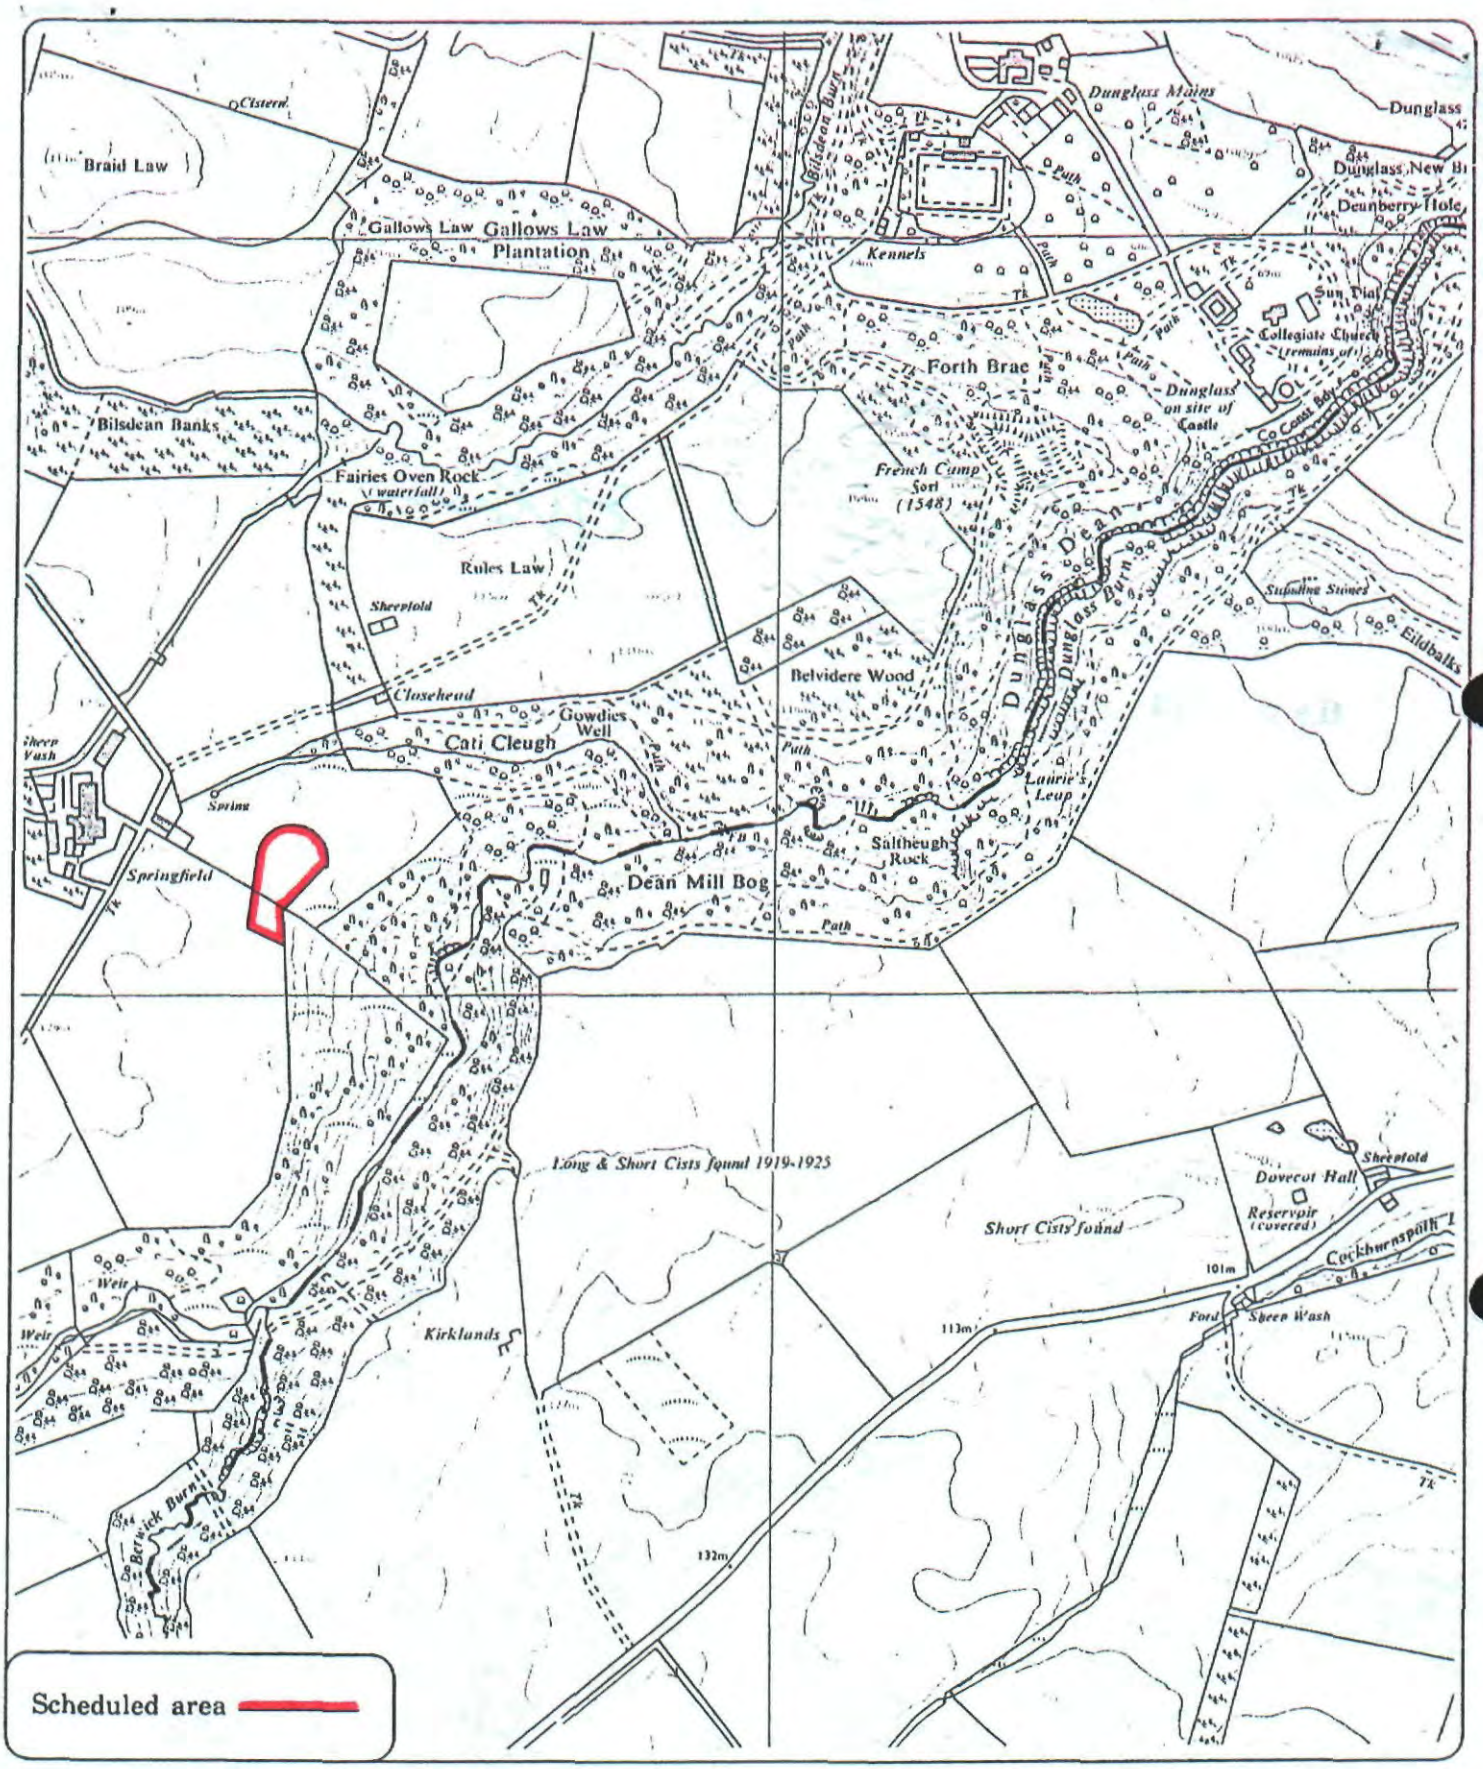

Springfield, palisaded enclosure and ring ditch 200m E of

Oldhamstocks Parish

N

Sheet : NT 77 SE

Scale : 1/10,000

100 0 100 200 300 Metres

500 0 500 1000 Feet

© Crown copyright reserved

EL 9 4 44

MF046

32