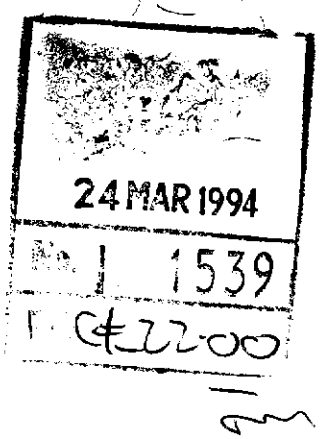


THE ANCIENT MONUMENTS AND ARCHAEOLOGICAL AREAS ACT 1979

Entry in the Schedule of Monuments

1994

Re: The Monument known as
Shaw's Moor, cairnfield and ring-cairn
S of Hospital Wood

in the Parish of Kirkmahoe and
County of Dumfries

Search Sheet No: 523

Solicitor
to the
Secretary of State
for Scotland
New St Andrew's House
Edinburgh

MDO02244.SCH

THE ANCIENT MONUMENTS AND ARCHAEOLOGICAL AREAS ACT 1979
ENTRY IN THE SCHEDULE OF MONUMENTS

The monument known as Shaw's Moor, cairnfield and ring-cairn S of Hospital Wood comprises a Bronze Age burial ground, marked by a large number of small stone cairns and one larger ring-cairn. The area to be scheduled is an irregular D-shape, with the ENE side formed by a fenceline (which is excluded from scheduling). It has maximum dimensions of 150m NNW-SSE by 80m, to include the small cairns and the ring-cairn together with an area around in which evidence relating to their construction may survive. The monument, which lies in the Parish of Kirkmahoe and the County of Dumfries as shown outlined in red on the Plan annexed and executed as relative hereto and which forms part of the [redacted] is hereby included in the Schedule of Monuments appearing to the Secretary of State for Scotland to be of national importance compiled and maintained by him under section 1(1) of the Ancient Monuments and Archaeological Areas Act 1979.

Given under the Seal of the Secretary of State for Scotland.

[redacted]

Assistant Secretary
Date 22 FEBRUARY 1994

Historic Scotland
20 Brandon Street
Edinburgh
EH3 5RA

Register on behalf of the Secretary of State for Scotland in the Register of the County of Dumfries.


[redacted]

Solicitor, Edinburgh, Agent

REGISTERS OF SCOTLAND
GENERAL REGISTER OF SASINES
COUNTY OF DUMFRIES
SM
Fiche 97 Frame 37
Presented and Recorded on 24 MAR 1994

MDO02344.SCH

1994 - 97

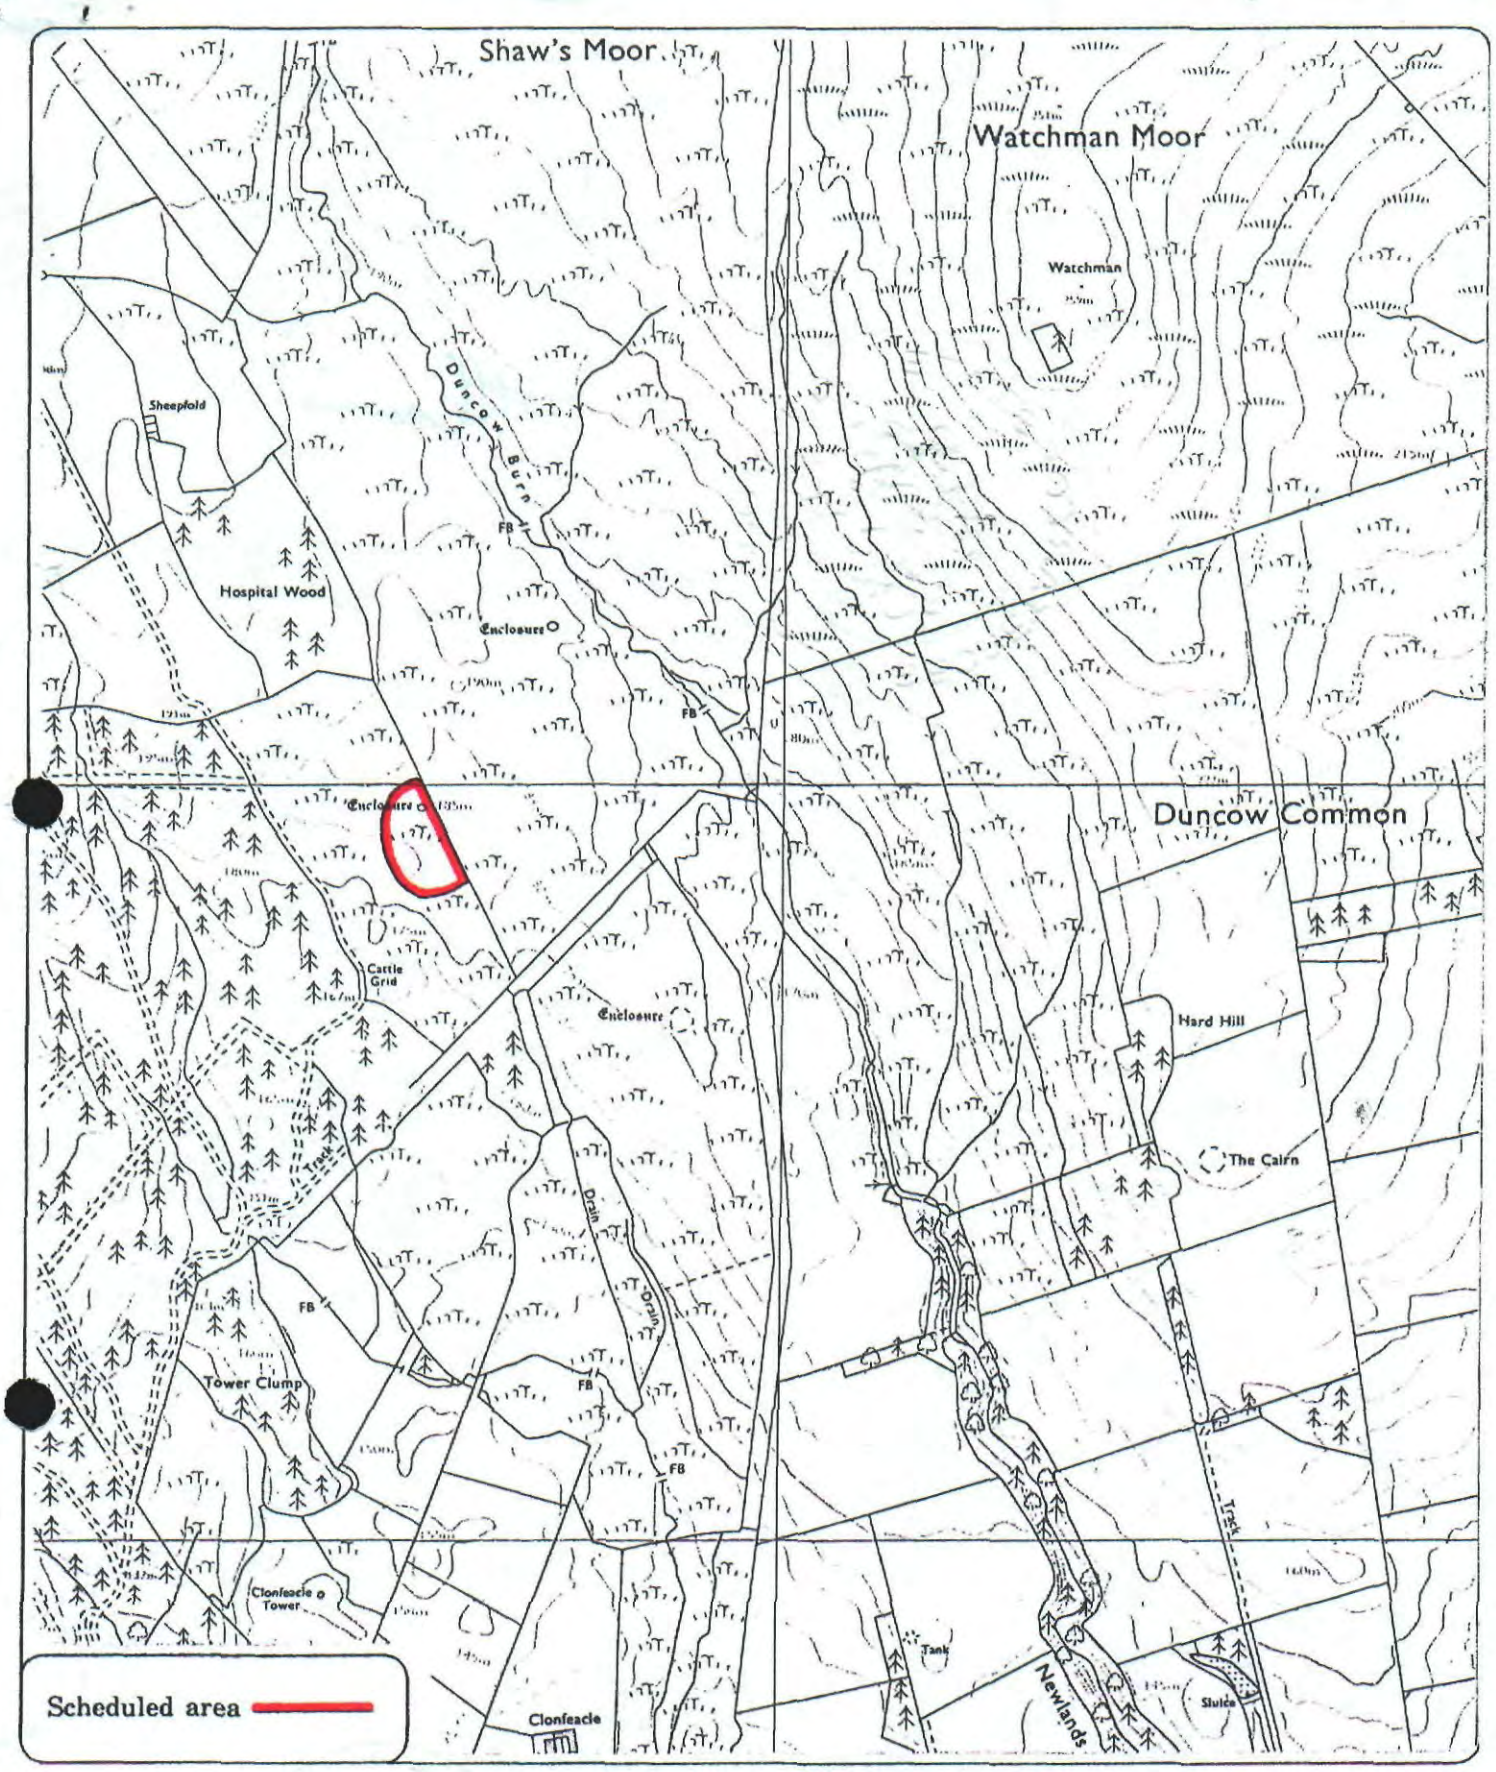

Shaw's Moor, cairnfield and ring-cairn S of Hospital Wood

Kirkmahoe Parish

N

Sheet : NX 98 NE

Scale : 1/10,000

100 0 100 200 300 Metres

500 0 500 1000 Feet

© Crown copyright reserved

MF0625