THE ANCIENT MONUMENTS AND
ARCHAEOLOGICAL AREAS ACT 1979

2948

£22.00 PW

Entry in the Schedule of Monuments

1994

Re: The Monument known as
Barney Hill, enclosure

in the Parish of Haddington and
County of East Lothian

24

Search Sheet No: 112

Solicitor
to the
Secretary of State
for Scotland
New St Andrew's House
Edinburgh

FAS 7333

MDO06150.SCH

(031)

THE ANCIENT MONUMENTS AND ARCHAEOLOGICAL AREAS ACT 1979
ENTRY IN THE SCHEDULE OF MONUMENTS

The monument known as Barney Hill, enclosure comprises the remains of an enclosed settlement of prehistoric date surviving as a series of slight earthworks and clearly visible on oblique aerial photographs as a combination of earthworks and vegetation marks. The area to be scheduled encompasses the visible features and an area around them in which traces of associated activity may be expected to survive. It is circular with a diameter of 160m. The repair, maintenance and/or removal of the existing fenced enclosure and the buildings within it are exempt from the provisions of the scheduling. The monument, which lies in the Parish of Haddington and the County of East Lothian as shown outlined in red on the Plan annexed and executed as relative hereto and which forms [redacted] is hereby included in the Schedule of Monuments appearing to the Secretary of State for Scotland to be of national importance compiled and maintained by him under section 1(1) of the Ancient Monuments and Archaeological Areas Act 1979.

Given under the Seal of the Secretary of State for Scotland.

[redacted]

Assistant Secretary
Date 10 JUNE 1994

Historic Scotland
20 Brandon Street
Edinburgh
EH3 5RA

Register on behalf of the Secretary of State for Scotland in the Register of the County of East Lothian.


[redacted]

Solicitor, Edinburgh, Agent

ELN 94 182

REGISTERS OF SCOTLAND
GENERAL REGISTER OF SASINES
COUNTY OF EAST LOTHIAN
Fiche 182 Frame 1
Presented and Recorded on 18 JUL 1994

MDO06050.SCH

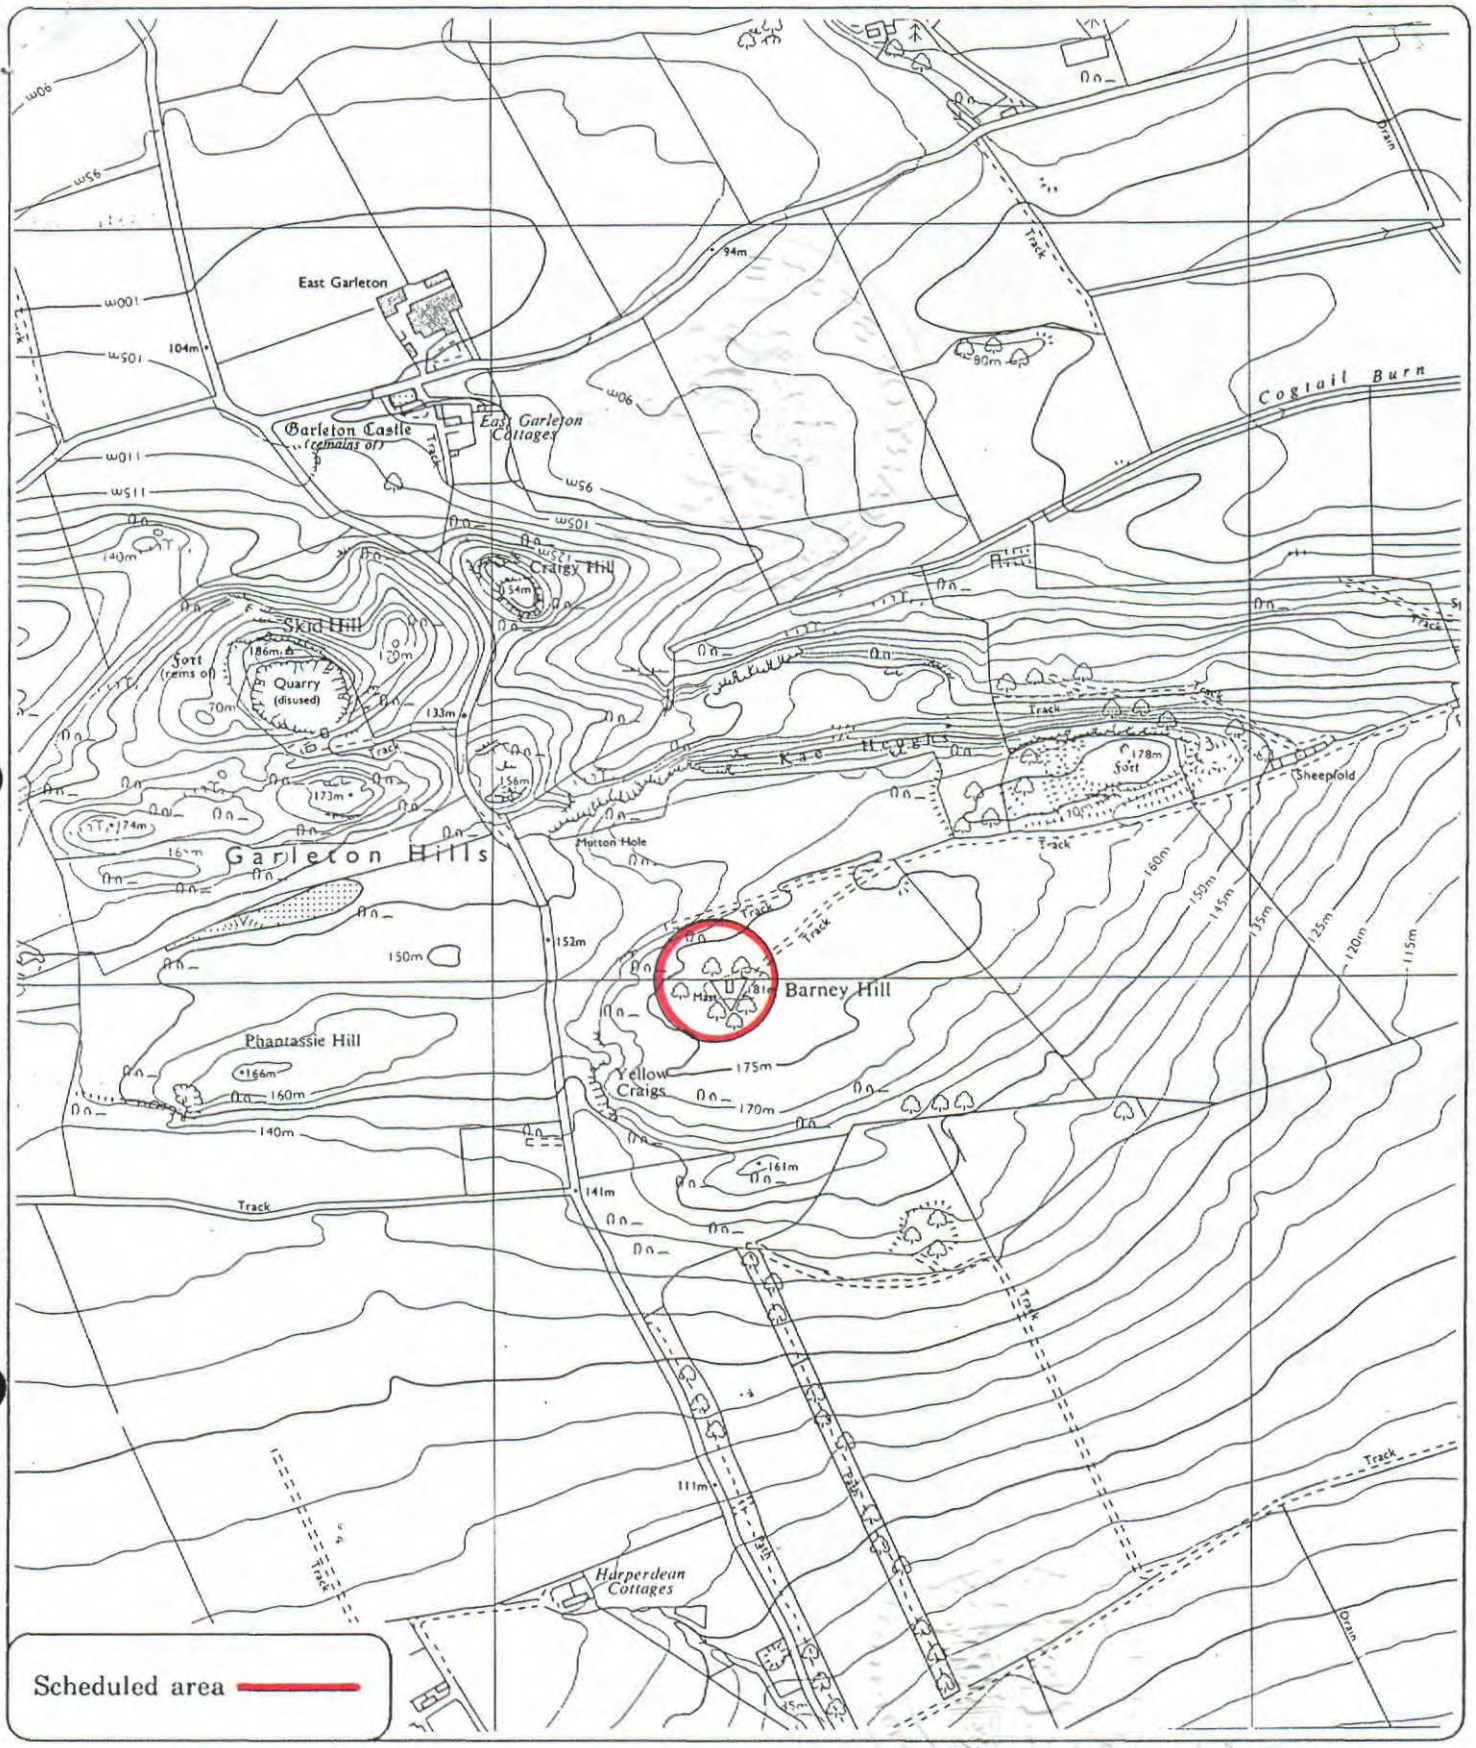

Barney Hill, enclosure

Haddington Parish

ELN 94 182

N

Sheet: NT 57 NW

Scale : 1/10,000

100 0 100 200 300 Metres

500 0 500 1000 Feet

© Crown copyright reserved

3

Produced by The Scottish Office, Design, Print and Publication Service MF0991 1/94