
8827 27/455 243/159
46697 216/71

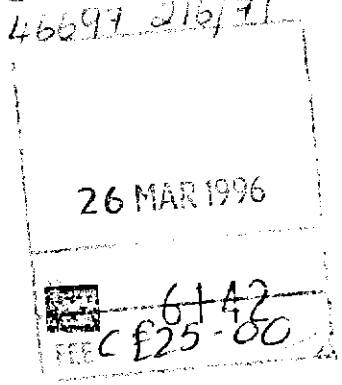

THE ANCIENT MONUMENTS AND ARCHAEOLOGICAL AREAS ACT 1979

Entry in the Schedule of Monuments

1995

Re: The Monument known as
Ayr Fort Gate, nos 2 and 2A Montgomerie Terrace, Ayr

in the Parish of Ayr and
County of Ayr

Search Sheet Nos: 8827
46697

Solicitor
to the
Secretary of State
for Scotland
New St Andrew's House
Edinburgh

7333

MFA03553

[6278]

THE ANCIENT MONUMENTS AND ARCHAEOLOGICAL AREAS ACT 1979
ENTRY IN THE SCHEDULE OF MONUMENTS

The monument known as Ayr Fort Gate, nos 2 and 2A Montgomerie Terrace, Ayr comprises the top arch and sides of a stone gateway now incorporated into the rear boundary wall of nos 2 and 2A Montgomerie Terrace. The area to be scheduled is approximately 7 metres in length by about 2 metres in height and 1 metre in thickness and also includes the remainder of the gate sealed below the existing ground level. The monument, which lies in the Parish of Ayr and the County of Ayr as shown outlined in red on the Plan annexed and executed as relative hereto and which forms part of the subjects

[redacted] is hereby included in the Schedule of Monuments appearing to the Secretary of State for Scotland to be of national importance compiled and maintained by him under section 1(1) of the Ancient Monuments and Archaeological Areas Act 1979.

Given under the Seal of the Secretary of State for Scotland.

[redacted]

Assistant Secretary
Date 9 OCTOBER 1995

Historic Scotland
Longmore House
Salisbury Place
EDINBURGH
EH9 1SH

Register on behalf of the Secretary of State for Scotland in the Register of the County of Ayr.

[redacted]


Solicitor, Edinburgh, Agent

96 418

MFA03453

REGISTERS OF SCOTLAND
GENERAL REGISTER OF SASINES
COUNTY OF AYR
FICHE 413 FRAME 39
PRESENTED & RECORDED ON 26 MAR 1996

This is the plan referred to in the entry in the Schedule affecting Ayr Fort Gate, Nos 2 and 2A Montgomerie Terrace, Ayr, dated 9 October 1995 and is signed as relative thereto.

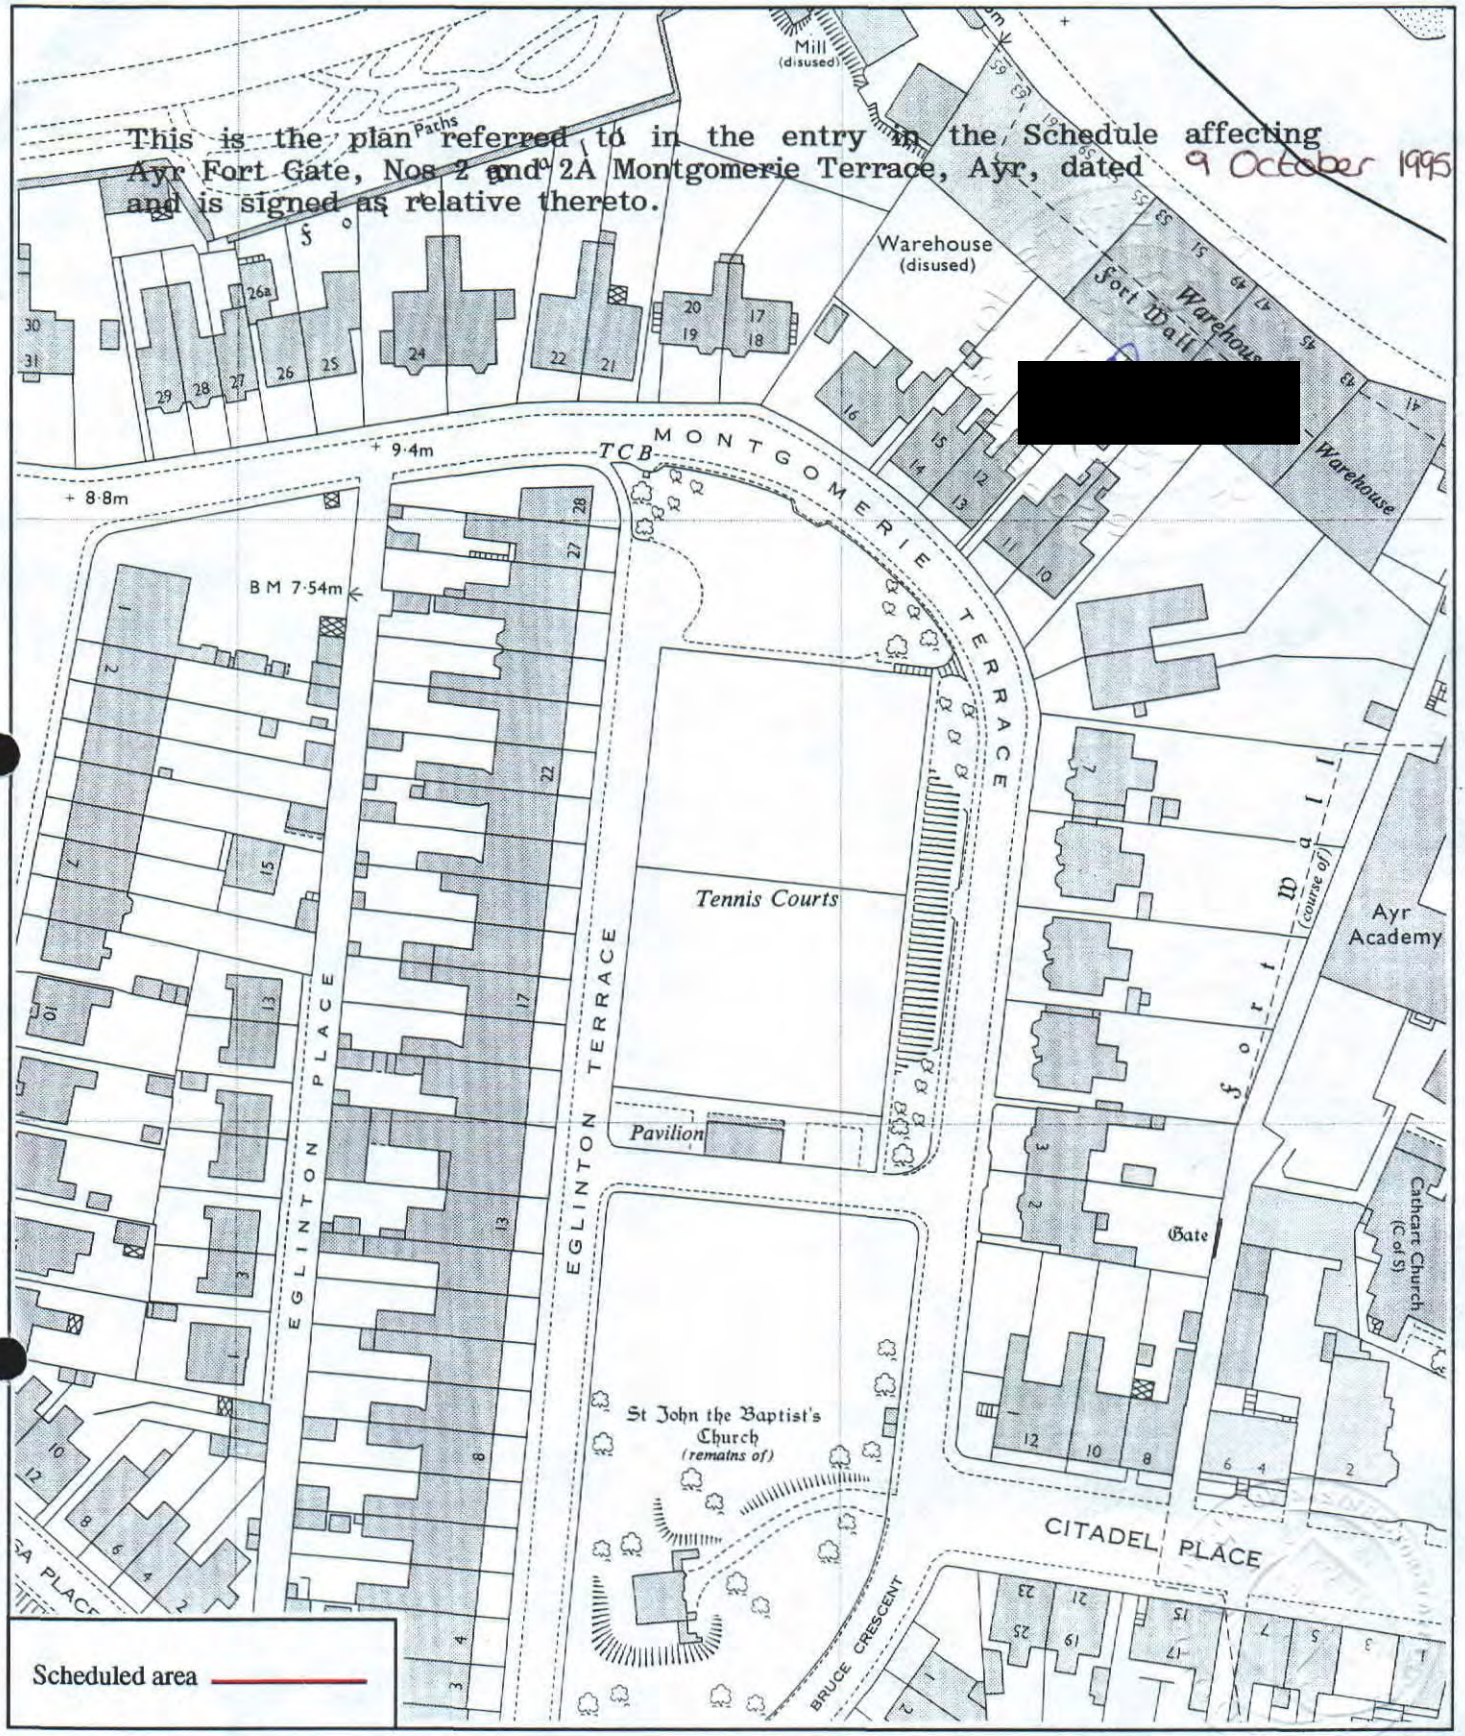

Ayr Fort Gate,
nos. 2 and 2A Montgomerie Terrace,
Ayr

Ayr Parish

N

Sheet: NS3322SE

Scale 1:1250

0 10 220 30 40 50 Metres
0 50 100 150 Feet

© Crown copyright reserved

HMSO Cartographic Centre 95051120

AYR 96 . 413

40