13 JUN 1996
YEAR ... NO.
8909

THE ANCIENT MONUMENTS AND ARCHAEOLOGICAL AREAS ACT 1979

Entry in the Schedule of Monuments

1996

Re: The Monument known as
Auchrannie, enclosure 550m NE of

in the Parish of Glenisla and
County of Angus

Search Sheet No: 11315

Solicitor
to the
Secretary of State
for Scotland
New St Andrew's House
Edinburgh

MFA07356

THE ANCIENT MONUMENTS AND ARCHAEOLOGICAL AREAS ACT 1979
ENTRY IN THE SCHEDULE OF MONUMENTS

The monument known as Auchrannie, enclosure 550m NE of comprises the remains of an enclosed settlement of prehistoric date represented by cropmarks visible on oblique aerial photographs. The area to be scheduled encompasses the visible remains and an area around them in which traces of associated activity may be expected to survive. It is irregular in shape with maximum dimensions of 150m NW-SE by 110m NE-SW. The monument, which lies in the Parish of Glenisla and the County of Angus as shown outlined in red on the Plan annexed and executed as relative hereto and which forms part of the subjects [redacted] is hereby included in the Schedule of Monuments appearing to the Secretary of State for Scotland to be of national importance compiled and maintained by him under section 1(1) of the Ancient Monuments and Archaeological Areas Act 1979.

Given under the Seal of the Secretary of State for Scotland.

[redacted]

Assistant Secretary
Date 9 January 1996

Historic Scotland
Longmore House
Salisbury Place
EDINBURGH
EH9 1SH

Register on behalf of the Secretary of State for Scotland in the Register of the County of Angus.

[redacted]


Solicitor, Edinburgh, Agent

41

REGISTERS OF SCOTLAND
GENERAL REGISTER OF SASINES
COUNTY OF ANGUS
Fiche ..... 519 ..... Frame 41
Presented and Recorded on 13 JUN 1996

MFA07456
AN 9 6 519

This is the plan referred to in the entry in the Schedule affecting Auchrannie, enclosure 550m NE of, dated 9 JANUARY 1996 and is signed as relative thereto.

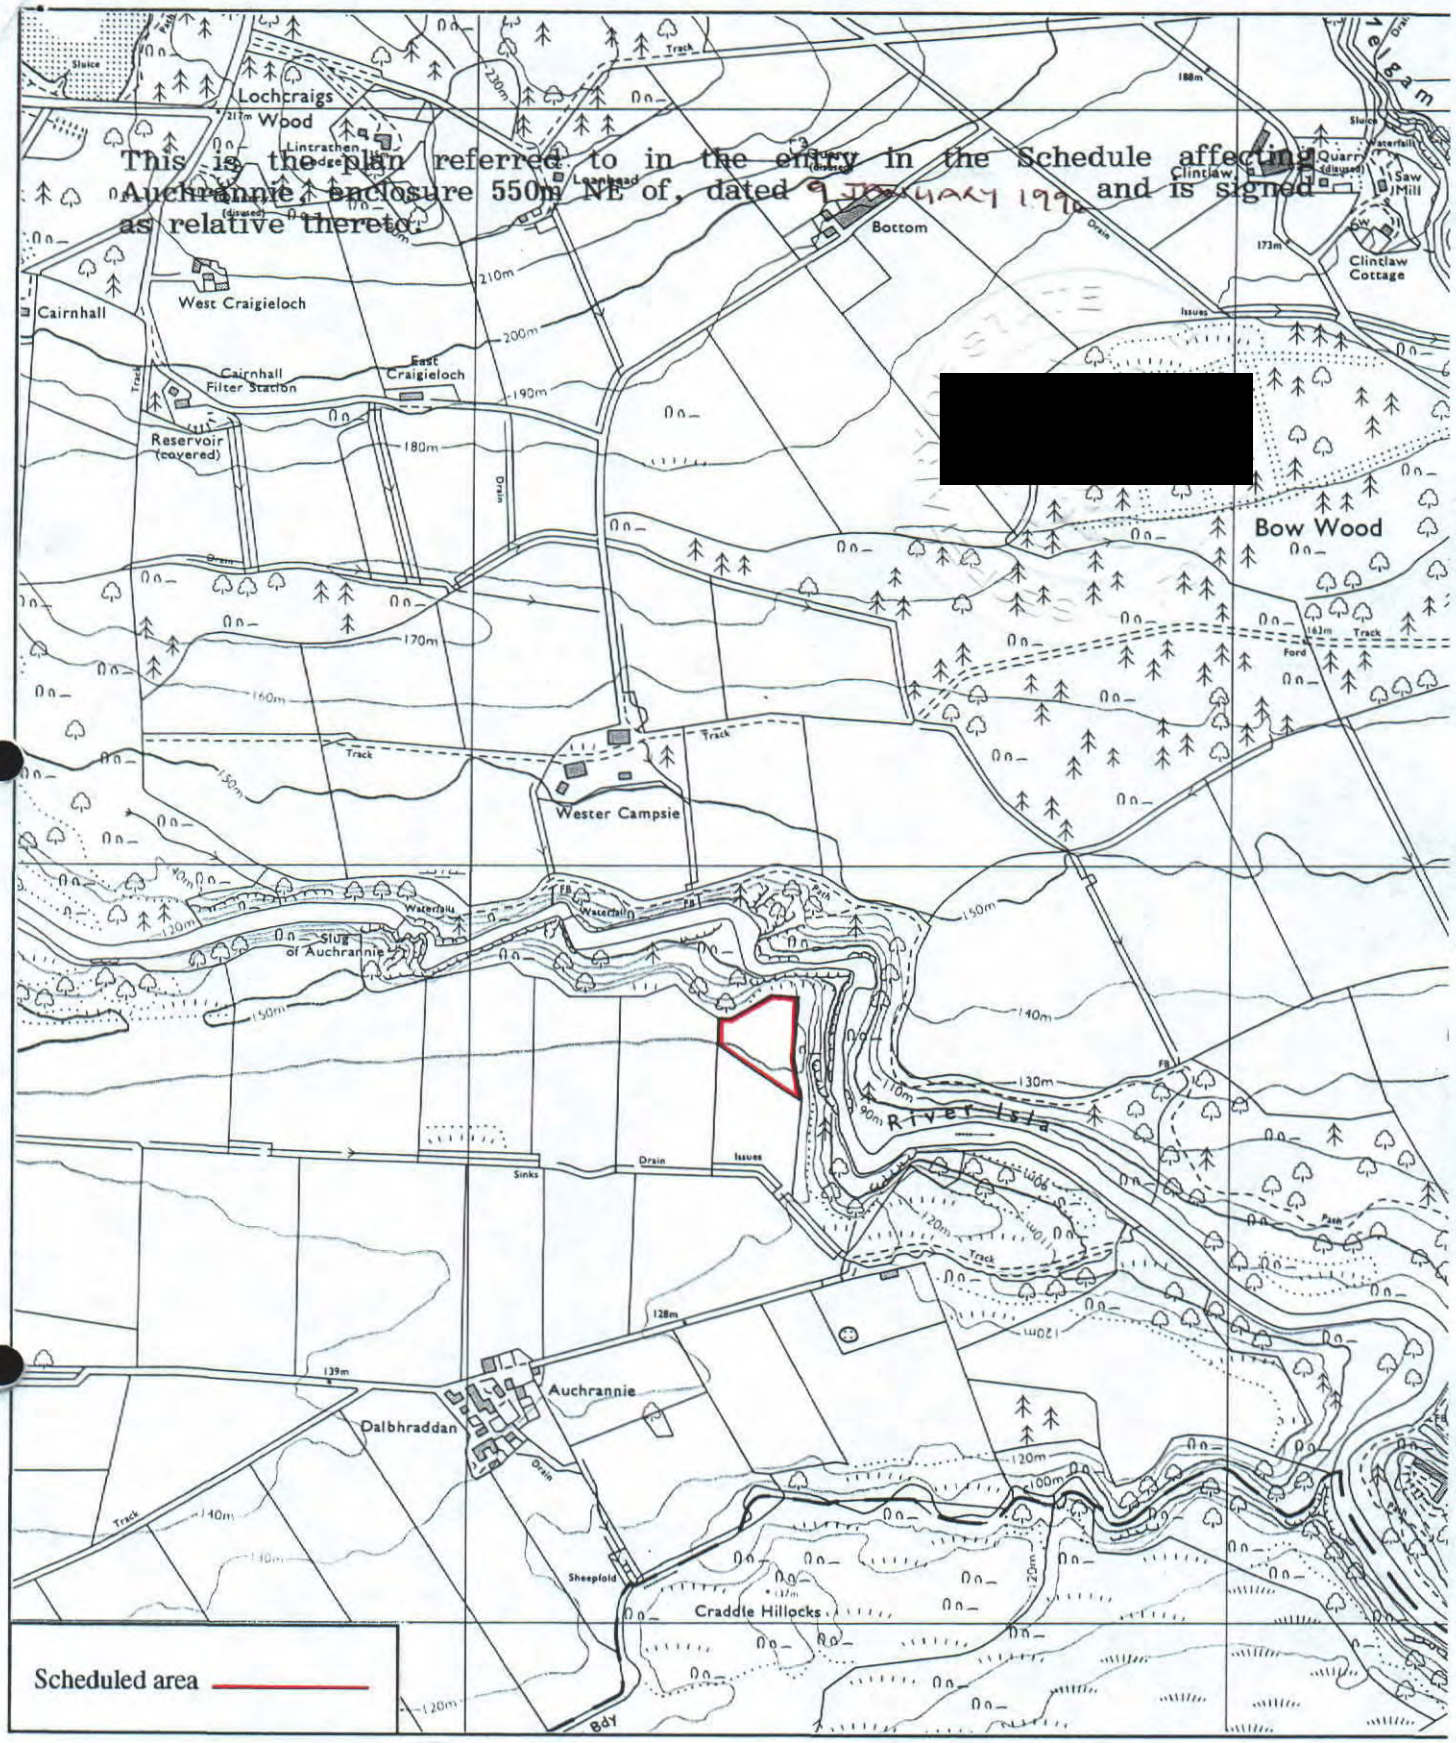

Auchrannie, enclosure 550m NE of

Glenisla Parish

AN96 519

N

Sheet: NO25SE

Scale 1:10,000

100 0 100 200 300 Metres

500 0 500 1000 Feet

© Crown copyright reserved

42

HMSO Cartographic Centre J275 October 199