13 JUN 1996
YEAR
8911

THE ANCIENT MONUMENTS AND ARCHAEOLOGICAL AREAS ACT 1979

Entry in the Schedule of Monuments

1996

Re: The Monument known as
Reedie, souterrain 200m WNW of

in the Parish of Airlie and
County of Angus

Search Sheet No: 33604

Solicitor
to the
Secretary of State
for Scotland
New St Andrew's House
Edinburgh

MFA00157

THE ANCIENT MONUMENTS AND ARCHAEOLOGICAL AREAS ACT 1979
ENTRY IN THE SCHEDULE OF MONUMENTS

The monument known as Reedie, souterrain 200m WNW of comprises the remains of a souterrain of later prehistoric date represented by cropmarks visible on oblique aerial photographs. The area to be scheduled encompasses the visible features and an area around them in which traces of associated activity may be expected to survive. It is circular with a diameter of 70m. The monument, which lies in the Parish of Airlie and the County of Angus as shown outlined in red on the Plan annexed and executed as relative hereto and [redacted] is hereby included in the Schedule of Monuments appearing to the Secretary of State for Scotland to be of national importance compiled and maintained by him under section 1(1) of the Ancient Monuments and Archaeological Areas Act 1979.

Given under the Seal of the Secretary of State for Scotland.

[redacted]

Assistant Secretary
Date 9 JANUARY 1996

Historic Scotland
Longmore House
Salisbury Place
EDINBURGH
EH9 1SH

Register on behalf of the Secretary of State for Scotland in the Register of the County of Angus.


[redacted]

Solicitor, Edinburgh, Agent

REGISTERS OF SCOTLAND
GENERAL REGISTER OF SASINES
COUNTY OF ANGUS
Fiche 520 Frame 1
Presented and Recorded on 13 JUN 1996

MFA00357 ~~AN96 519~~
AN96 520

This is the plan referred to in the entry in the Schedule affecting Reedie, souterrain 200m WNW of, dated 9 JANUARY 1996 and is signed as relative thereto.

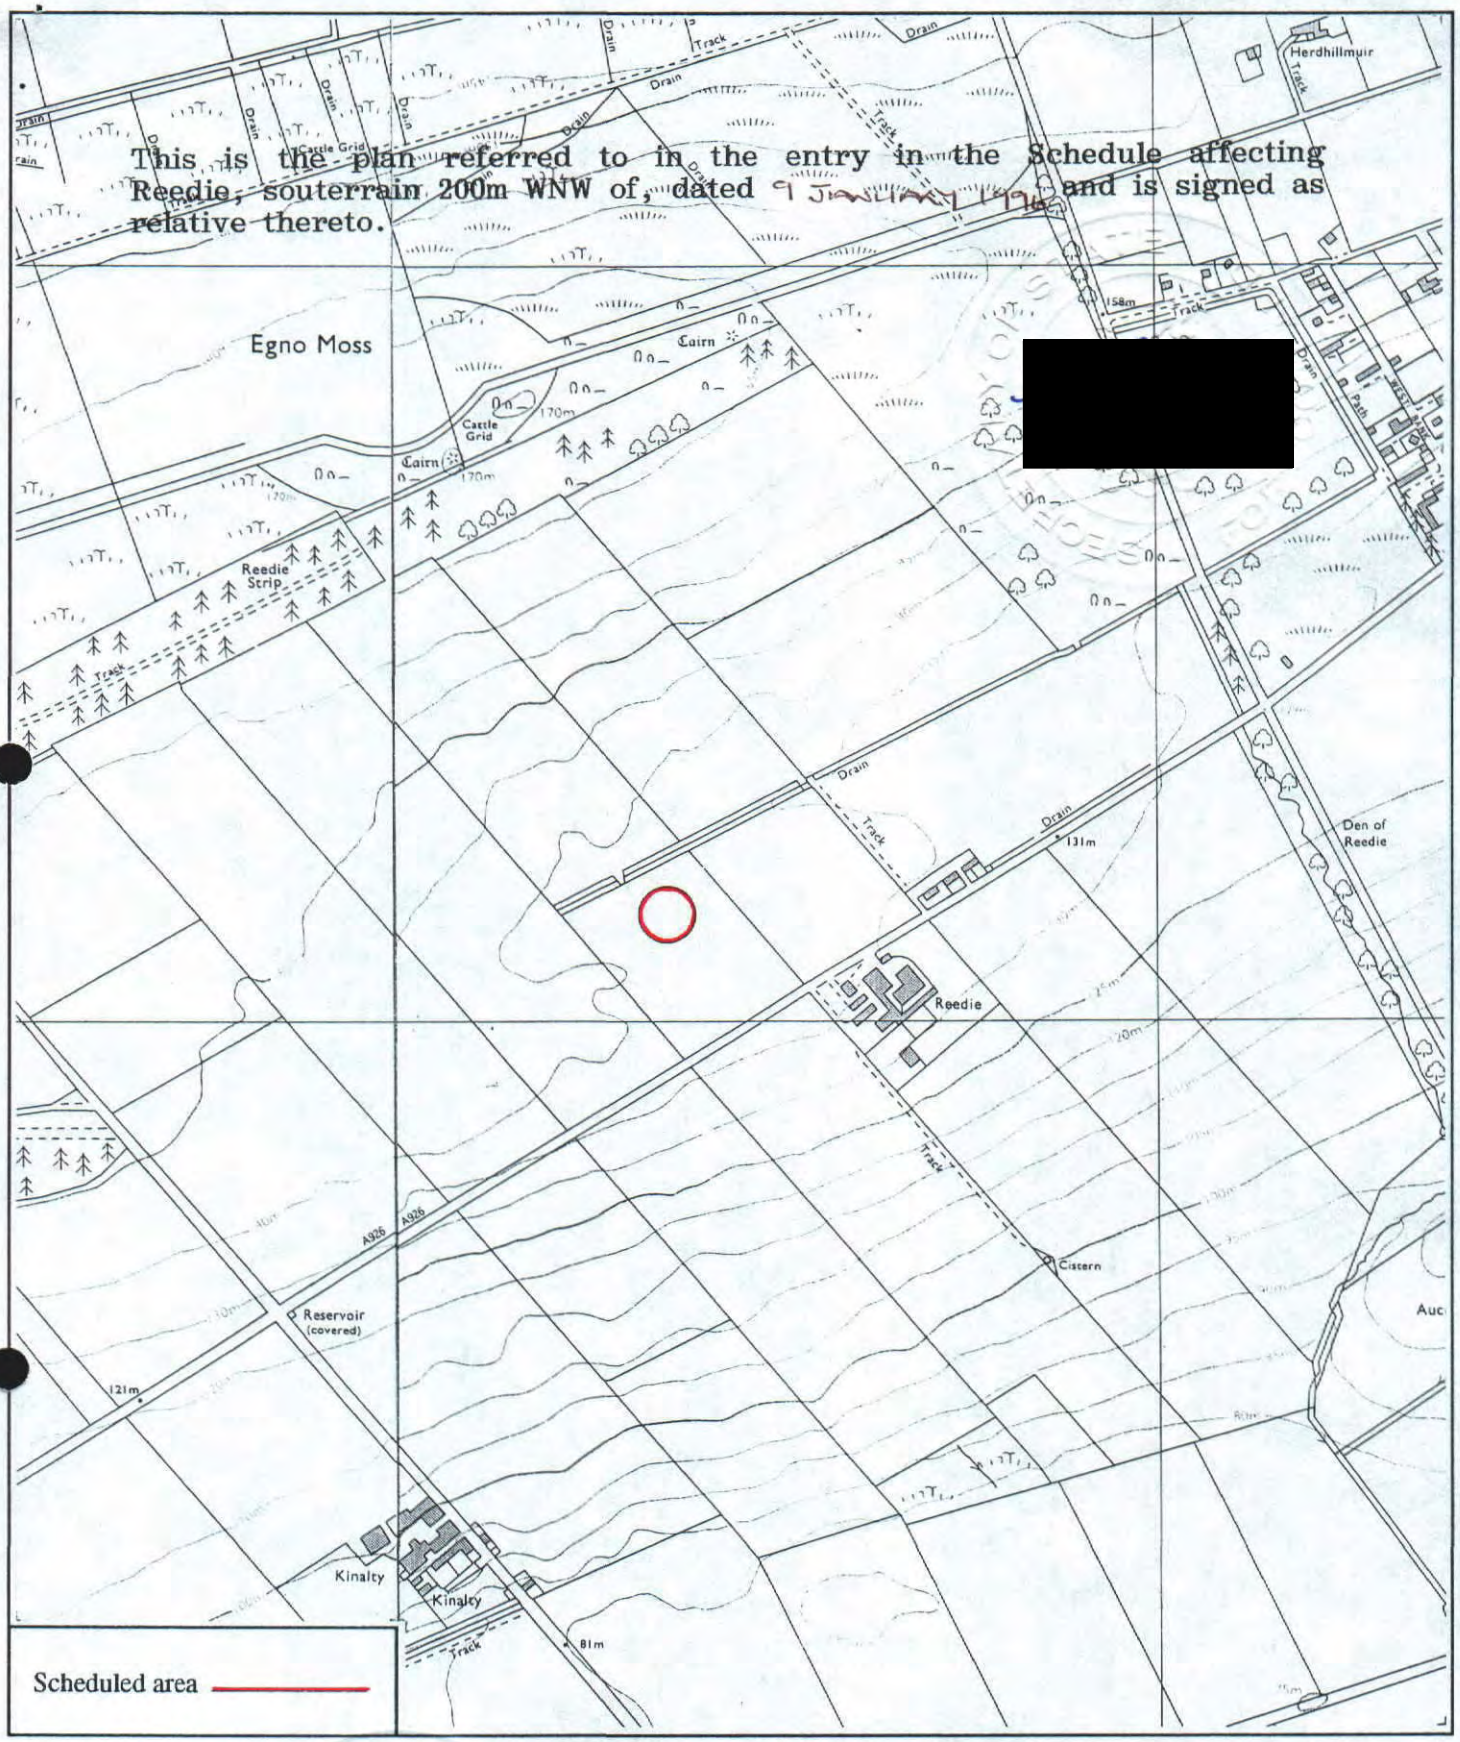

Reedie, souterrain 200m WNW of

Airlie Parish

AN96 519

AN96 520

N

Sheet: NO35SE

Scale 1:10,000

100 0 100 200 300 Metres

500 0 500 1000 Feet

© Crown copyright reserved

2

HMSO Cartographic Centre 9509134