24 JUL 1996
YEARLY RUNNING NO.

THE ANCIENT MONUMENTS AND ARCHAEOLOGICAL AREAS ACT 1979

Entry in the Schedule of Monuments

1996

Re: The Monument known as
Mains of Careston, barrows 100m E of

in the Parish of Careston and
County of Angus

Search Sheet No: 2442

Solicitor
to the
Secretary of State
for Scotland
Victoria Quay
Edinburgh

MFA06661

6391

THE ANCIENT MONUMENTS AND ARCHAEOLOGICAL AREAS ACT 1979
ENTRY IN THE SCHEDULE OF MONUMENTS

The monument known as Mains of Careston, barrows 100m E of comprises the remains of two round barrows of prehistoric date represented by cropmarks visible on oblique aerial photographs. The area to be scheduled encompasses the remains of the barrows and an area around them in which traces of associated activity may be expected to survive. It is circular with a diameter of 80m. The monument, which lies in the Parish of Careston and the County of Angus as shown outlined in red on the Plan annexed and executed as relative hereto [redacted] is hereby included in the Schedule of Monuments appearing to the Secretary of State for Scotland to be of national importance compiled and maintained by him under section 1(1) of the Ancient Monuments and Archaeological Areas Act 1979.

Given under the Seal of the Secretary of State for Scotland.

[redacted]

Assistant Secretary
Date 7 MAY 1996

Historic Scotland
Longmore House
Salisbury Place
EDINBURGH
EH9 1SH

Register on behalf of the Secretary of State for Scotland in the Register of the County of Angus.

[redacted]


Solicitor, Edinburgh, Agent

AN 96 963

MFA06861

REGISTERS OF SCOTLAND
GENERAL REGISTER OF SASINES
COUNTY OF ANGUS
Fiche 963 Frame 31
Presented and Recorded on 15 OCT 1996

This is the plan referred to in the entry in the Schedule affecting Mains of Careston, Barrows 100m E of, dated 7 MAY 1996 and is signed as relative thereto.

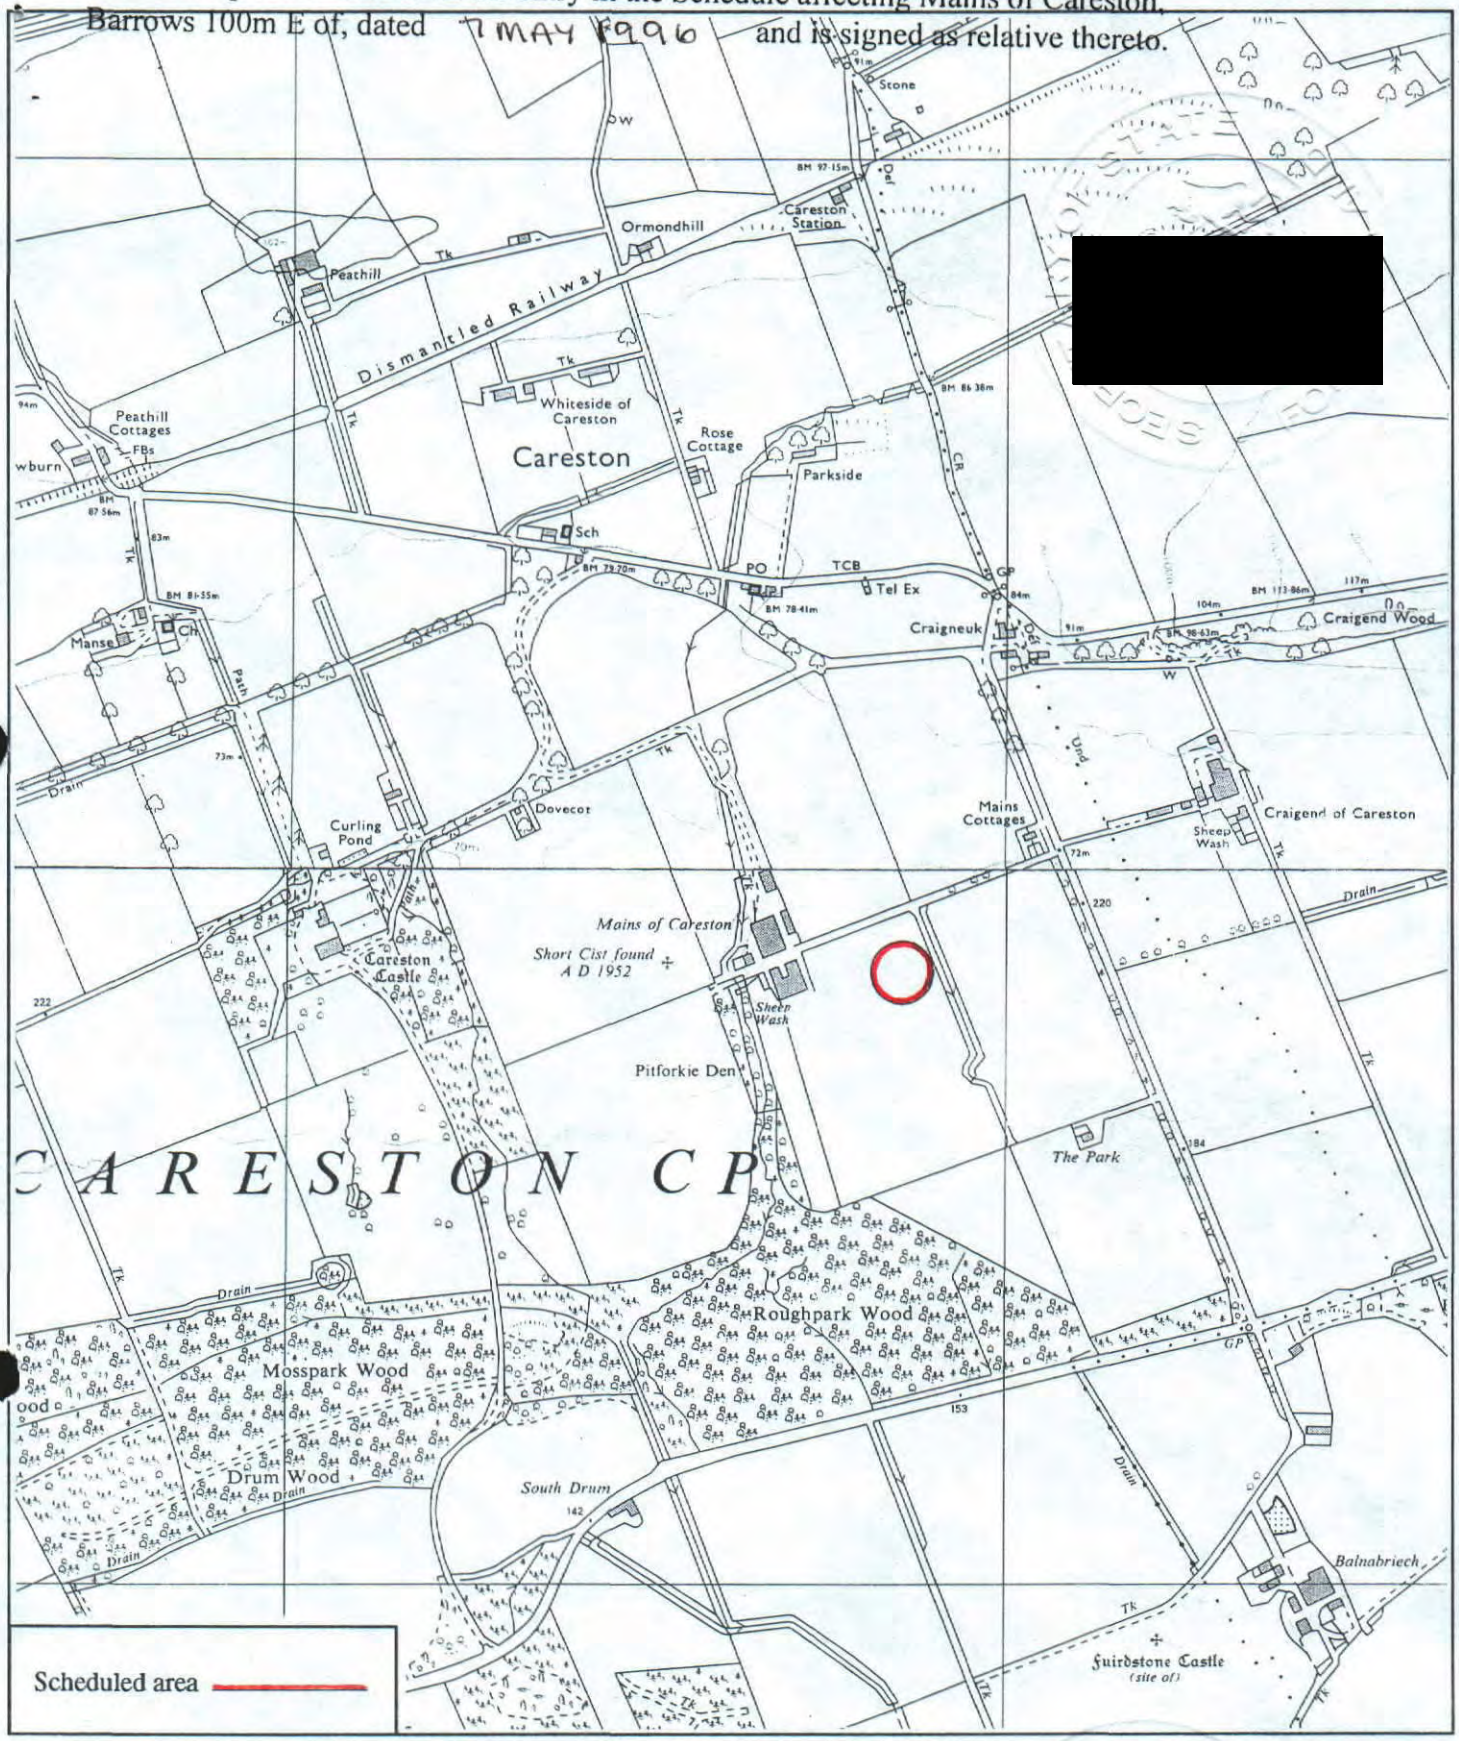

Mains of Careston, barrows 100m E of

Careston Parish

N

Sheet: NO55NW

Scale 1:10,560

100 0 100 200 300 Metres

500 0 500 1000 Feet

© Crown copyright reserved

HMSO Cartographic Centre J1734

AN 96 963

32