Bute

15 MAR 1999

000239

THE ANCIENT MONUMENTS AND ARCHAEOLOGICAL AREAS ACT 1979

Entry in the Schedule of Monuments

1998

Re: The Monument known as
Thom's Water Cuts, aqueduct (drain),
Ardscalpsie to SW of Scalpsie

in the Parish of North Bute and
County of Bute

Search Sheet No: 9546

Solicitor
to the
Secretary of State
for Scotland
Victoria Quay
Edinburgh

MFA06974

7114

THE ANCIENT MONUMENTS AND ARCHAEOLOGICAL AREAS ACT 1979
ENTRY IN THE SCHEDULE OF MONUMENTS

The monument known as Thom's Water Cuts, aqueduct (drain), Ardscalpsie to SW of Scalpsie comprises a stretch of aqueduct, part of the Scalpsie or Barmore Cut. This length of this stretch is very approximately 750m and extends from the farm road to Ardscalpsie Farm on the W in a NNE direction to a point where the aqueduct is cut off by the public road (A844). The aqueduct, now largely dry, measures 10m in width overall and the scheduling includes the arched bridge taking the farm road to Ardscalpsie farm across the aqueduct and three further arched bridges along the length of aqueduct. The area to be scheduled includes the aqueduct and bridges as described and an area on either side in which traces of activities associated with their construction and use may survive, with a width of 20m centred on the mid-channel line of the aqueduct. The length of this stretch is very approximately 750m and extends from the farm road to Ardscalpsie Farm on the W in a NNE direction to a point where the aqueduct is cut off by the public road (A844). The monument, which lies in the Parish of North Bute and the County of Bute as shown outlined in red on the Plan annexed and executed as relative hereto [redacted]

is hereby included in the Schedule of Monuments appearing to the Secretary of State for Scotland to be of national importance compiled and maintained by him under section 1(1) of the Ancient Monuments and Archaeological Areas Act 1979.

Given under the Seal of the Secretary of State for Scotland.

[redacted]

Assistant Secretary
Date 5 January 1998

Historic Scotland
Longmore House
Salisbury Place
EDINBURGH
EH9 1SH

Register on behalf of the Secretary of State for Scotland in the Register of the County of Bute.

[redacted]


Solicitor, Edinburgh, Agent

MFA07274

REGISTERS OF SCOTLAND
GENERAL REGISTER OF SASINES
COUNTY OF BUTE
VOLUME 18 NAME 3
PRESENTED & RECORDED ON 16 MAR 1998

BUT 9 8

This is the plan referred to in the entry in the Schedule affecting Thom's Water Cuts, aqueduct (drain), Ardscalpsie to SW of Scalpsie, dated 5 January 1998 and is signed as relative thereto.

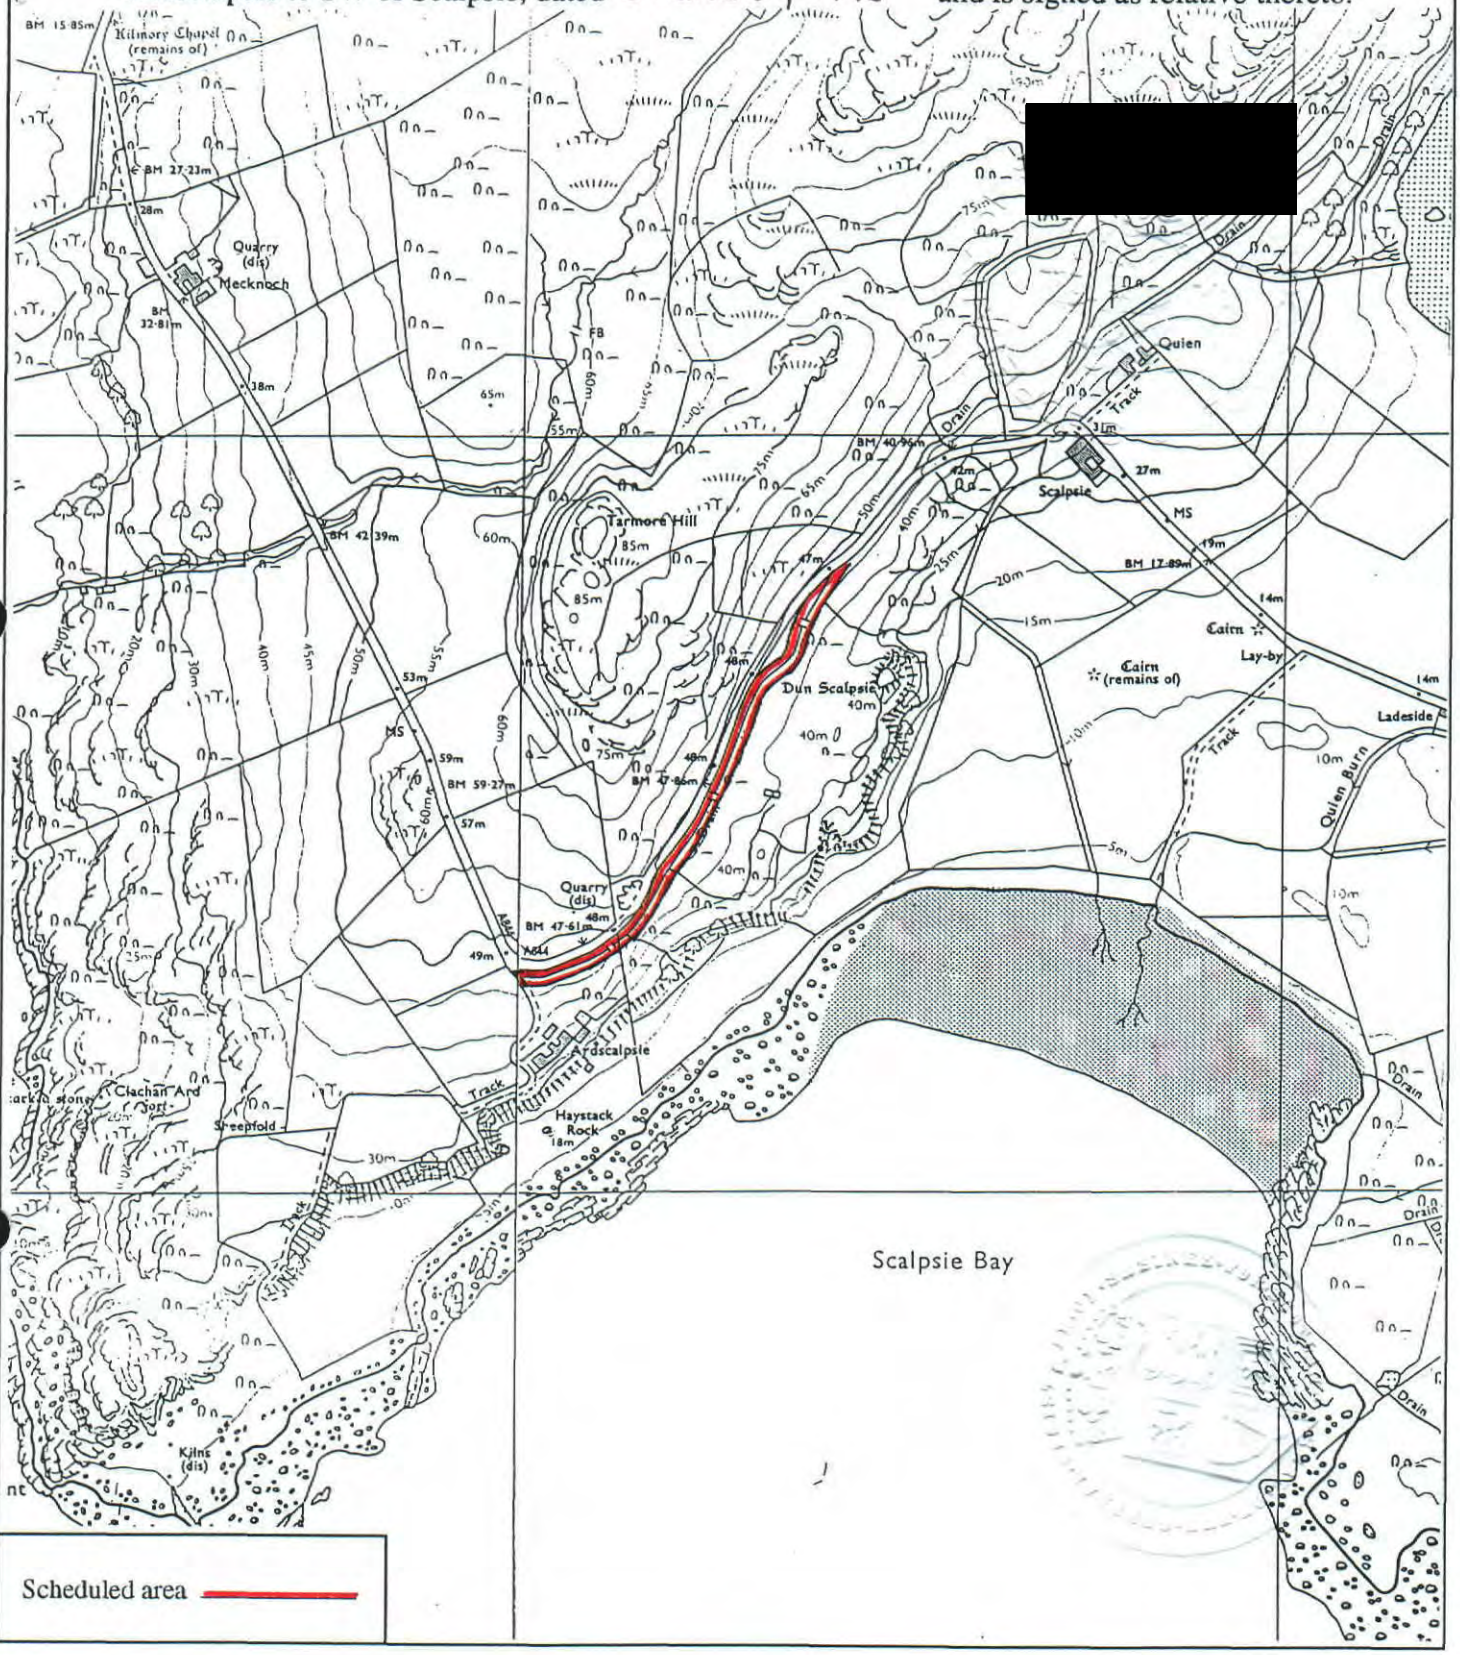

Thom's Water Cuts, aqueduct (drain), Ardscalpsie to SW of Scalpsie

North Bute Parish

N

Sheet: NS05NE

Scale 1:10,000

100 0 100 200 300 Metres

500 0 500 1000 Feet

© Crown copyright reserved

The Stationery Office Cartographic Centre J11696

BUT g 8 1 8