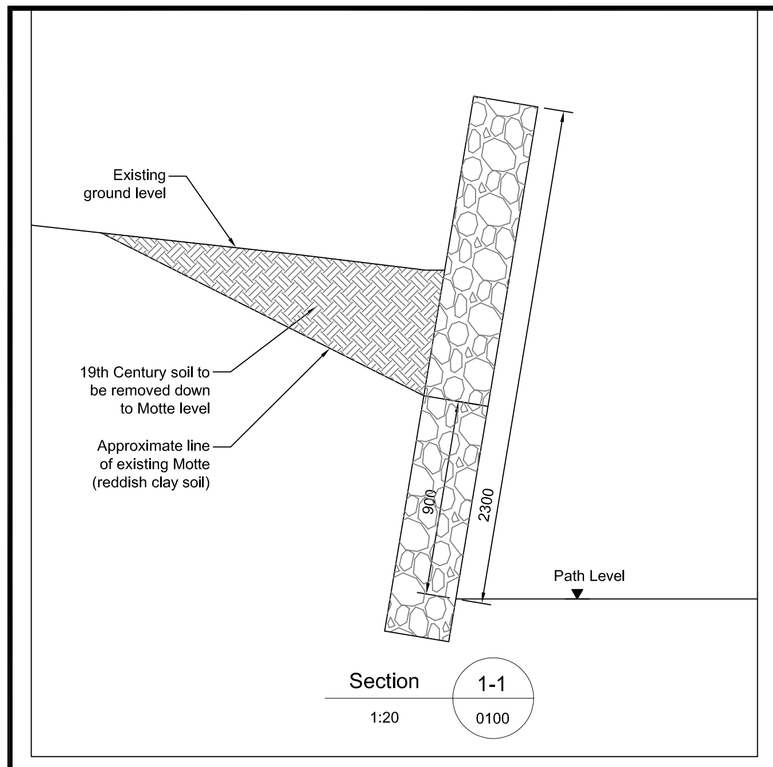

Section 1-1
1:20 0100

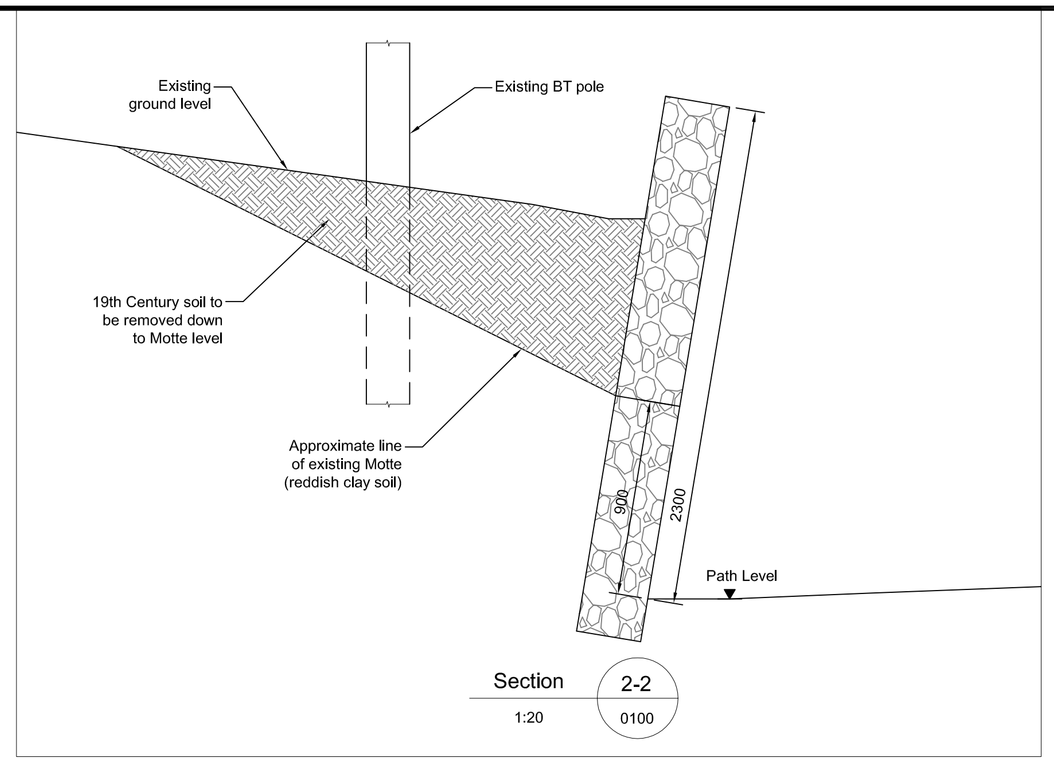

Section 2-2
1:20 0100

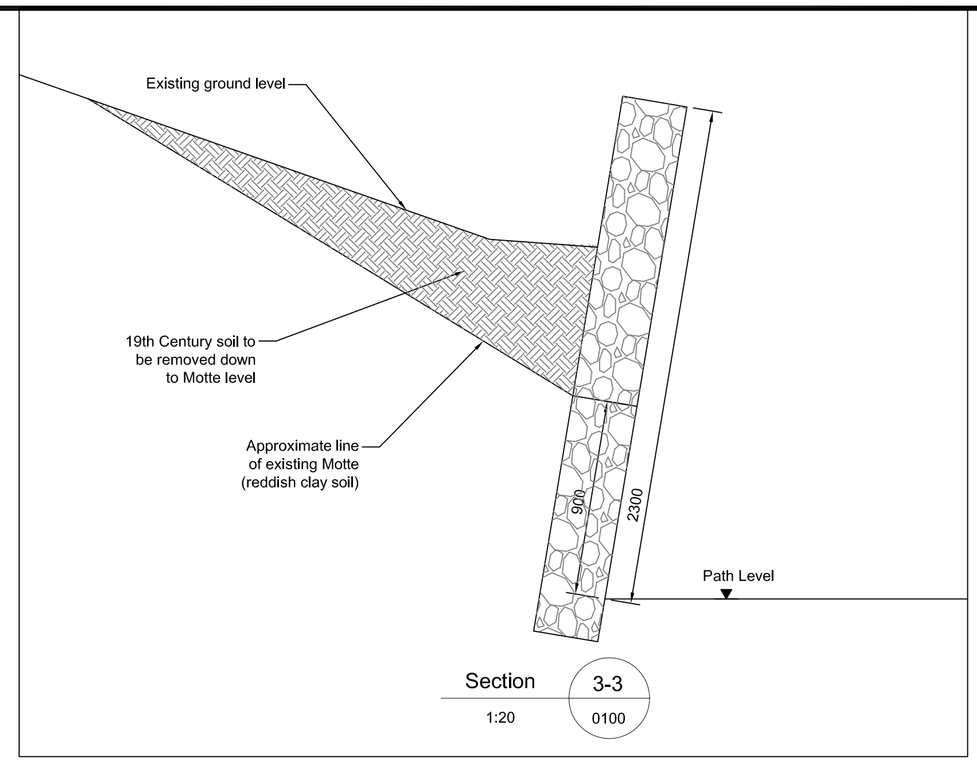

Section 3-3
1:20 0100

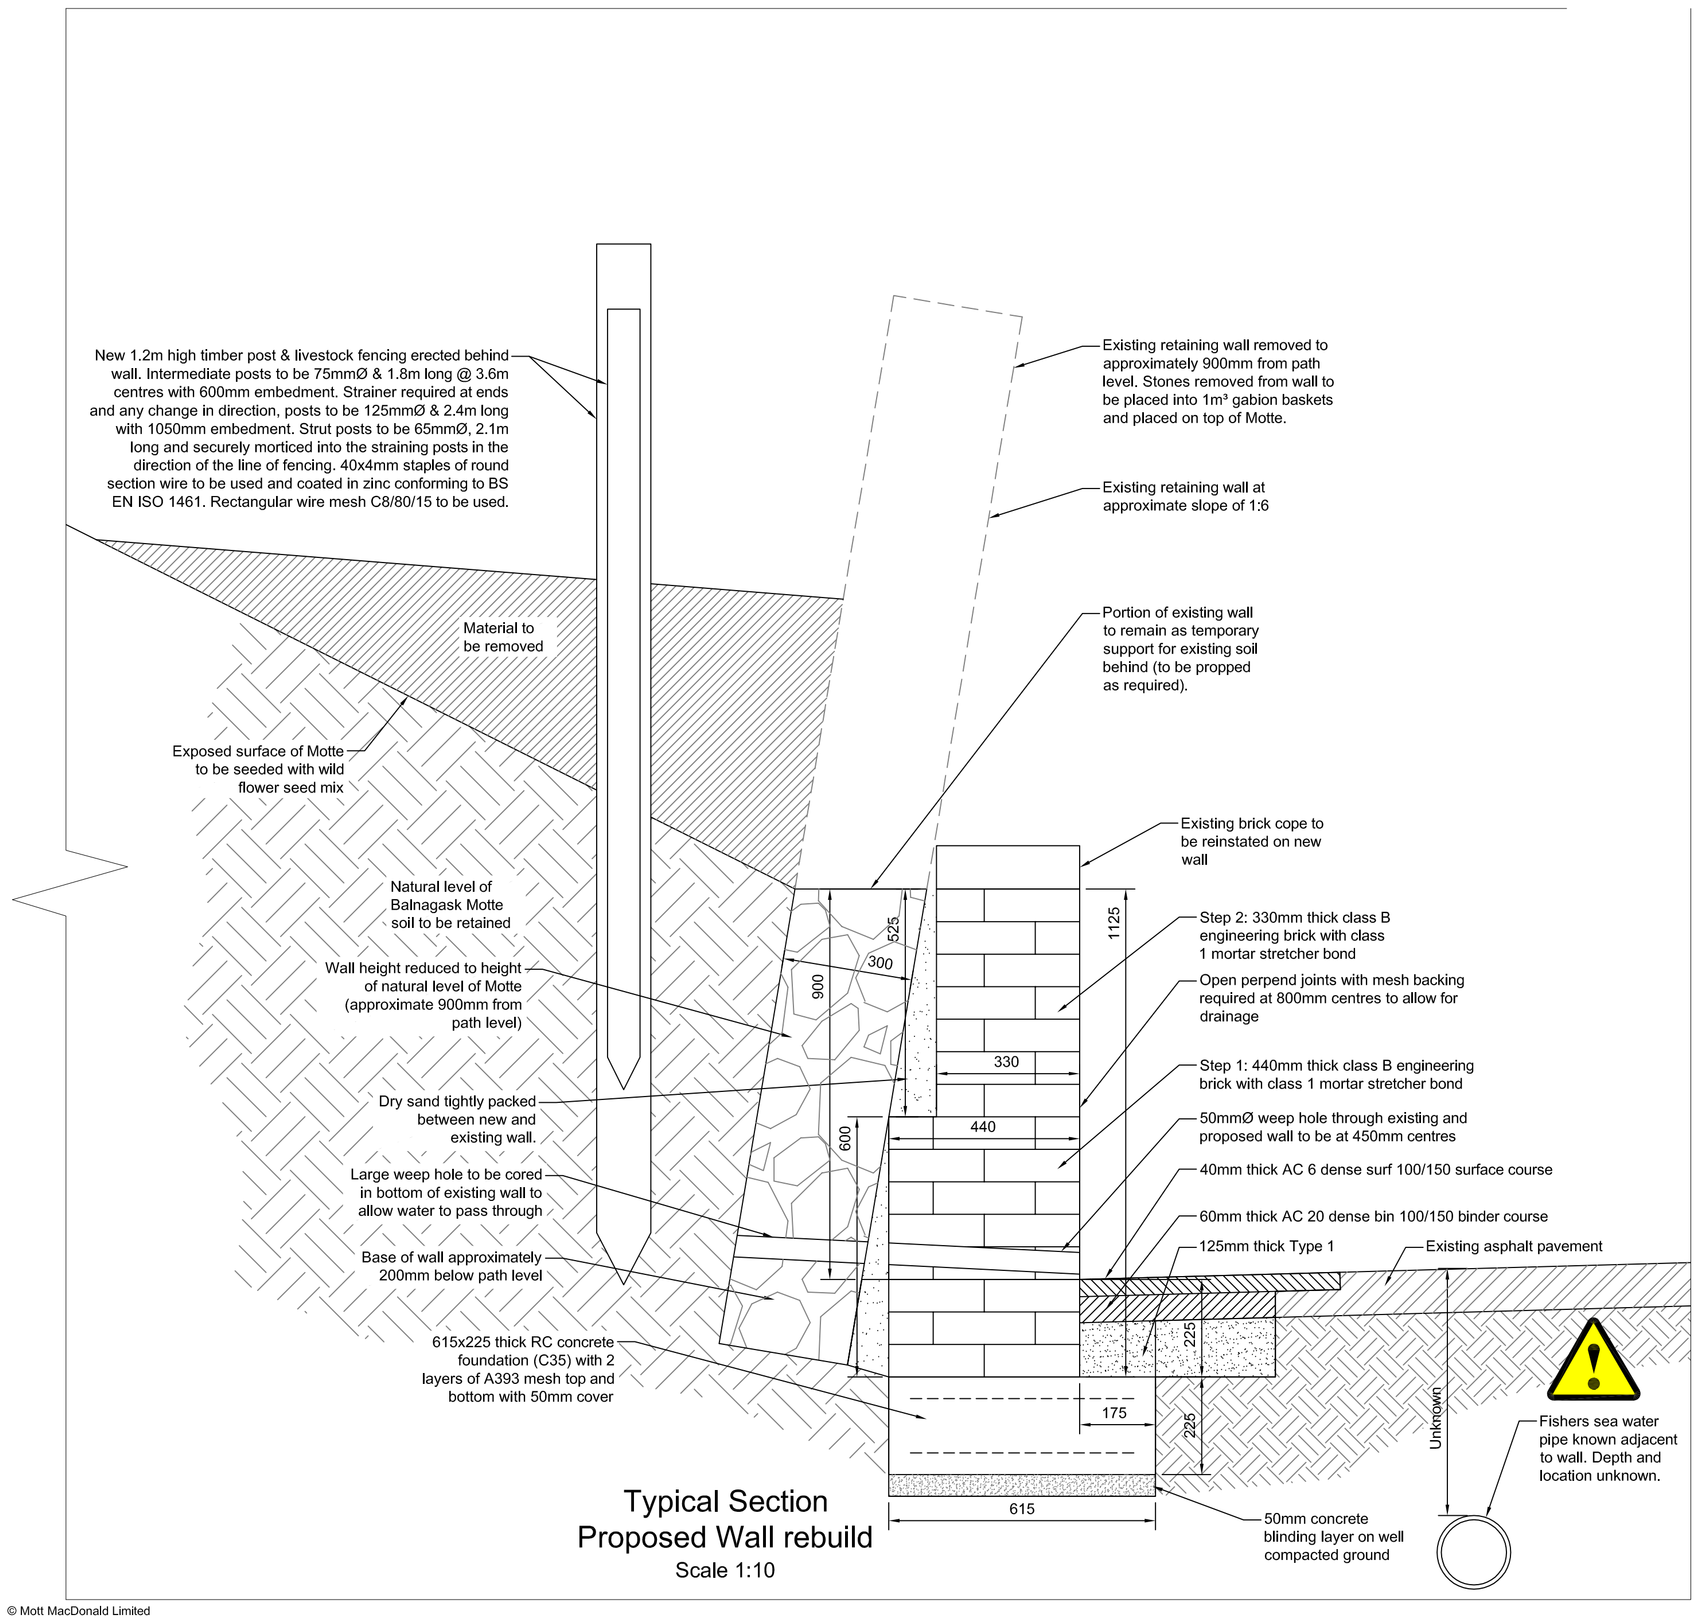

Typical Section
Proposed Wall rebuild
Scale 1:10

© Mott MacDonald Limited

This document should not be relied on or used in circumstances other than those for which it was originally prepared and for which Mott MacDonald Ltd was commissioned. Mott MacDonald Ltd accepts no responsibility for this document to any other party other than the person by whom it was commissioned.

1:20 0 1m 2m

1:10 0 0.5m 1m

Notes

1. All dimensions are in millimetres unless otherwise stated.
2. Profiles based on Topo Survey undertaken by NB Surveys Global received on 13th April 2016.
3. Contractor to remove just 19th century soil. Existing Motte soil is a reddish brown colour and should remain. If in doubt contact client or ACC archeological department.
4. Cross Sections through Existing wall highlights estimated volume of soil to be removed.

Key to symbols

Reference drawings

MMD-312790-BA83-C-DR-00-XX-0100
MMD-312790-BA83-C-DR-00-XX-0101

Rev	Date	Drawn	Description	Ch'k'd	App'd
O	03.06.16	LA	Tender Issue	JS	KB

Mott MacDonald
4-5 Union Terrace
Fifth Floor
Aberdeen, AB10 1NJ
United Kingdom
T +44 (0)1224 641348
F +44 (0)1224 654119
W www.mottmac.com

Client
Aberdeen City Council
Communities, Housing & Infrastructure
Marischal College
Broad Street
Aberdeen AB10 1AB

Title
Balnagask Motte, Baxter Street
Details of Proposed Wall & Extent of Soil Removal

Designed	L Anderson	L Anderson	Eng check	J Segrott	J Segrott
Drawn	L Anderson	L Anderson	Coordination	J Segrott	J Segrott
Dwg check	J Segrott	J Segrott	Approved	K Burnett	K Burnett

Scale at A1	Status	Rev
1:10; 1:20	TEN	O

Drawing Number
MMD-312790-BA83-C-DR-00-XX-0102

P:\Aberdeen\Projects\312790 ACC Inspection Works\BA83 - Balnagask Motte Permanent Works\06 - Drawings\MM Drawings\Tender Issue\MMD-312790-BA83-C-DR-00-XX-0101-0102 P1.dwg Jun 3, 2016 - 4:06PM and58950