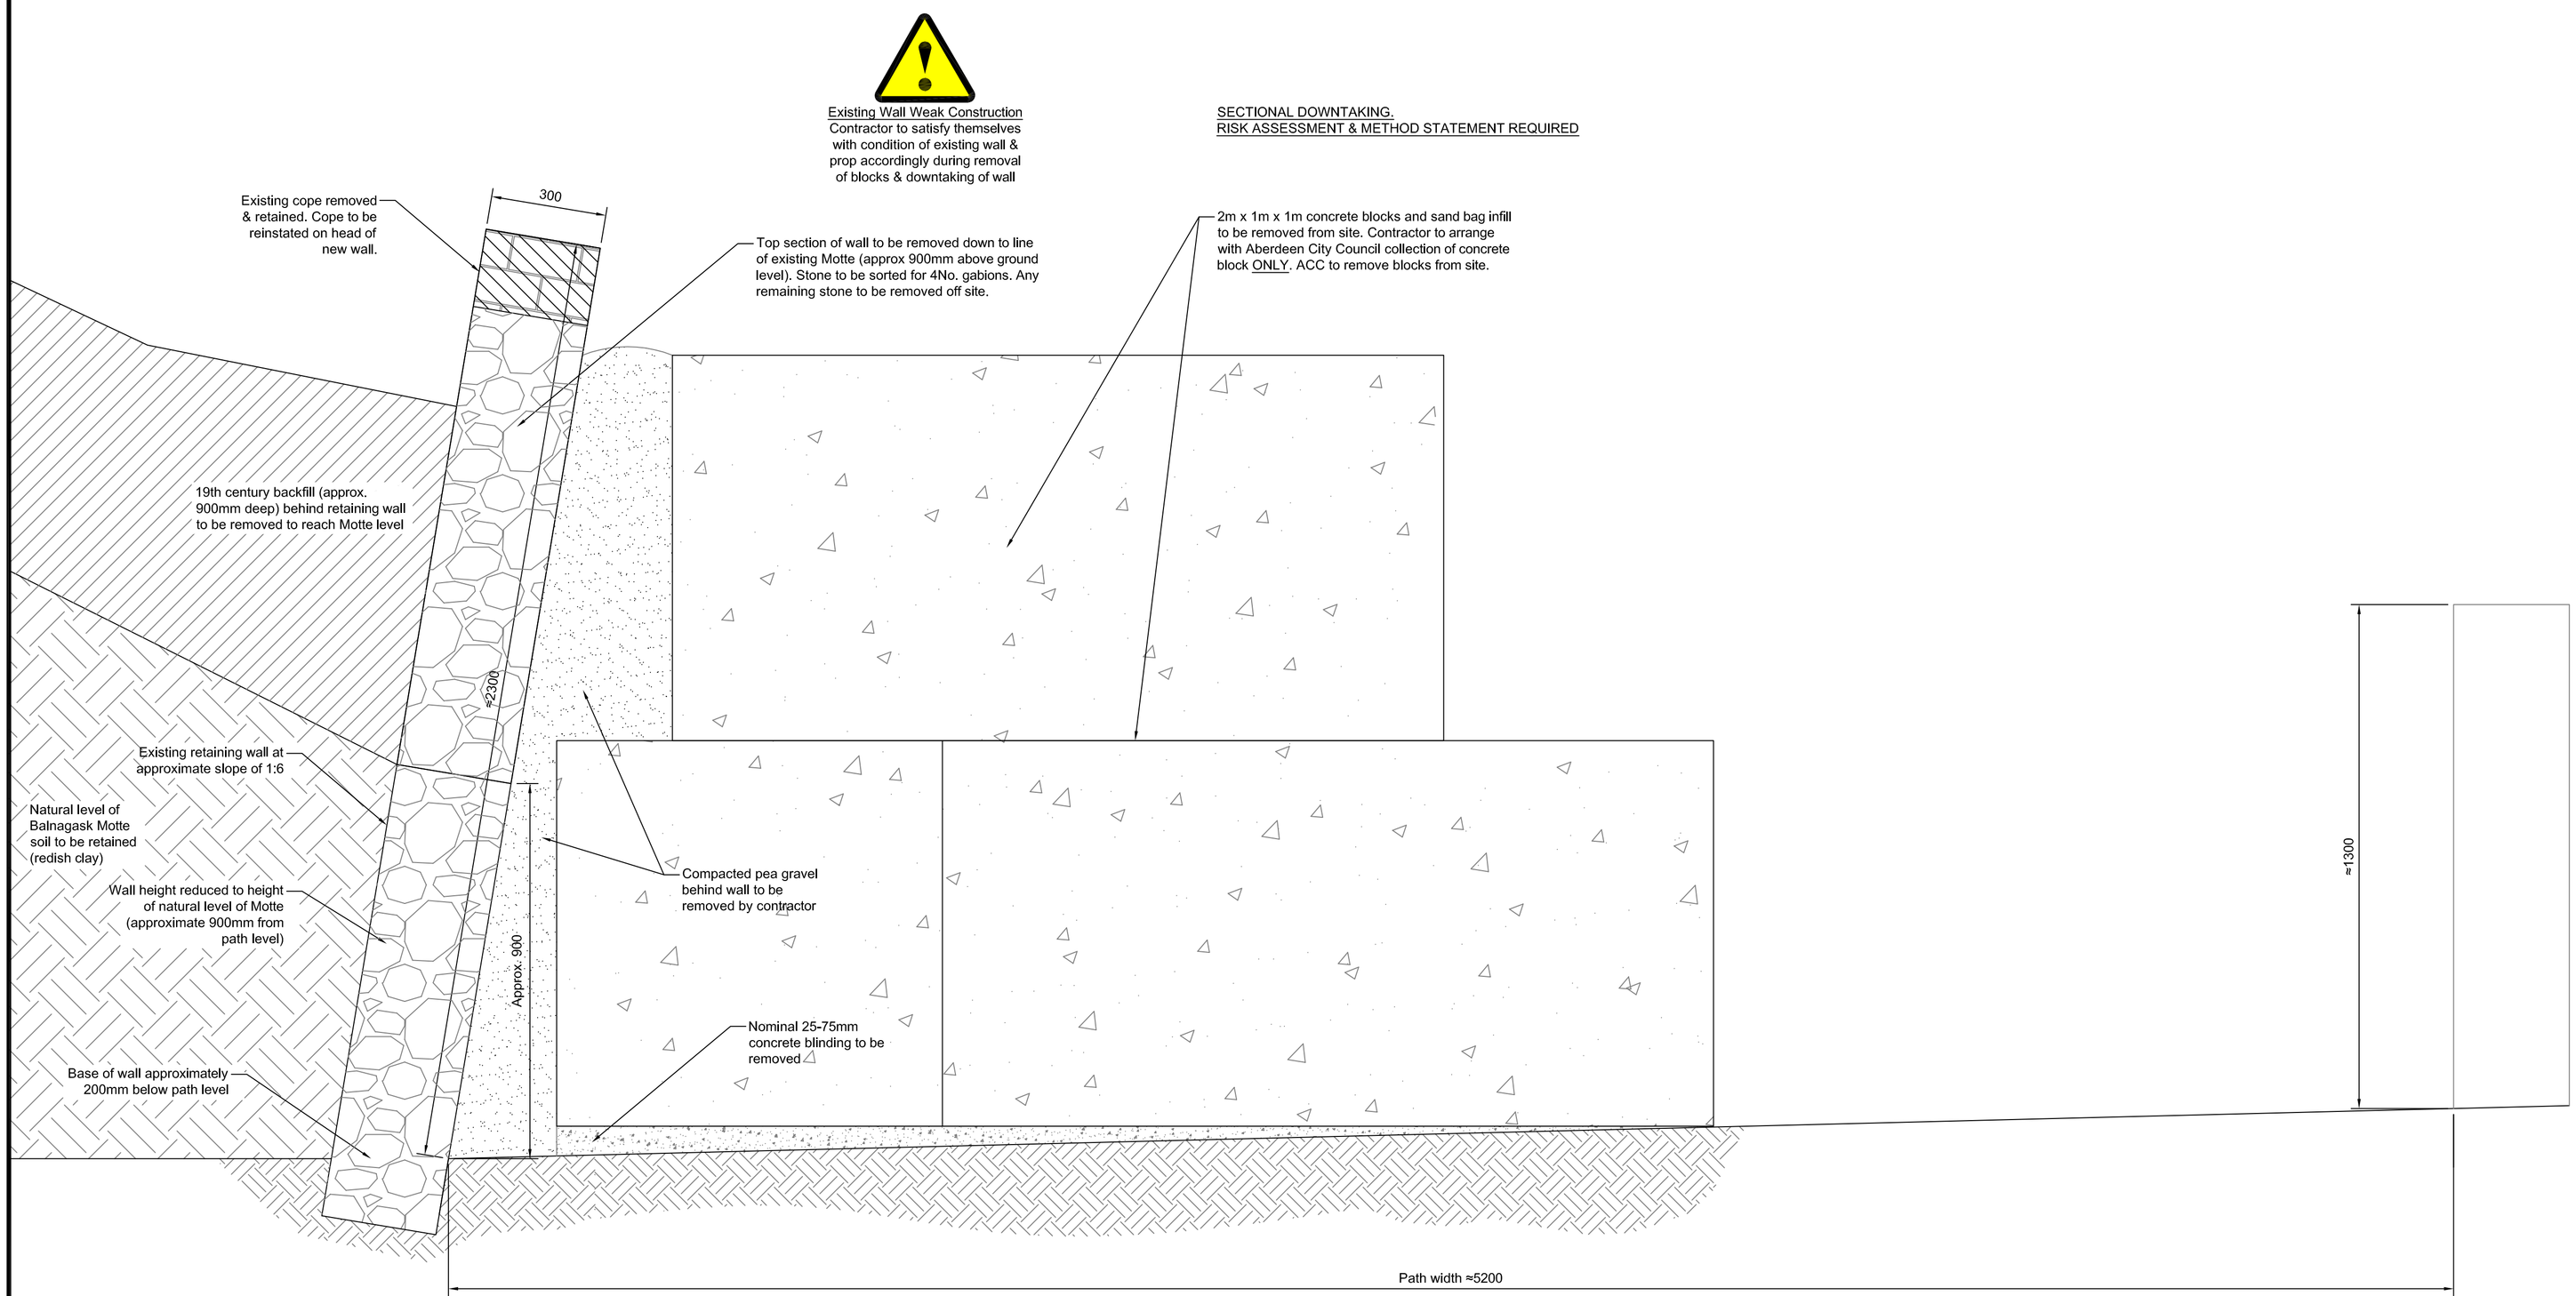

Down takings of Existing Propped Retaining Wall for Permanent Works

Scale 1:10

© Mott MacDonald Limited

This document should not be relied on or used in circumstances other than those for which it was originally prepared and for which Mott MacDonald Ltd was commissioned. Mott MacDonald Ltd accepts no responsibility for this document to any other party other than the person by whom it was commissioned.

1:10 0 0.5m 1m

Notes

1. All dimensions are in millimetres unless otherwise stated.

Key to symbols

Reference drawings

MMD-312790-BA83-C-DR-00-XX-0100
MMD-312790-BA83-C-DR-00-XX-0102

Rev	Date	Drawn	Description	Ch'k'd	App'd
O	03.06.16	LA	Tender Issue	JS	KB

Mott MacDonald
4-5 Union Terrace
Fifth Floor
Aberdeen, AB10 1NJ
United Kingdom
T +44 (0)1224 641348
F +44 (0)1224 654119
W www.mottmac.com

Client

Aberdeen City Council
Communities, Housing & Infrastructure
Marischal College
Broad Street
Aberdeen AB10 1AB

Title

Balnagask Motte, Baxter Street
Down Takings of Retaining Wall
Section Detail

Designed	L Anderson	L Anderson	Eng check	J Segrott	J Segrott
Drawn	L Anderson	L Anderson	Coordination	J Segrott	J Segrott
Dwg check	J Segrott	J Segrott	Approved	K Burnett	K Burnett

Scale at A1	Status	Rev
1:10	TEN	O

Drawing Number

MMD-312790-BA83-C-DR-00-XX-0101

P:\Aberdeen\Projects\312790 ACC Inspection Works\BA83 - Balnagask Motte Permanent Works\06 - Drawings\MM Drawings\Tender Issue\MMD-312790-BA83-C-DR-00-XX-0101-0102 P1.dwg Jun 3, 2016 - 4:07PM and58950