
Roy Smart Survey Stations

Name	Easting	Northing	Height	Description
Stn 2A	297617.706	574959.409	7.266	Hilti Nail, Footpath
Stn 2B	297595.545	574838.312	6.920	Hilti Nail, Footpath
Stn 3	297704.627	574988.482	6.541	Hilti Nail, Kingholm Road
Stn 4	297709.946	574872.451	6.908	Hilti Nail, Kingholm Road
Stn 5	297660.021	574798.671	6.805	Hilti Nail, Kingholm Road
Stn 6	297627.241	574751.109	8.258	Hilti Nail, Kingholm Road
Stn 7	297530.645	574717.760	7.894	Hilti Nail, Kingholm Road
Stn 8	297787.931	574726.756	20.235	Hilti Nail, Bankend Road
Stn 9	297779.994	574765.848	19.661	Hilti Nail, Bankend Road
Stn 10	297735.187	575061.742	17.052	Hilti Nail, Bankend Road
Stn E	297667.577	575073.717	6.576	Corner of Manhole, Dock Park
Stn 200	297415.333	574795.486	8.475	Hilti Nail, Holm Park Footpath
Stn 201	297305.646	574789.568	7.533	Hilti Nail, Halm Park Footpath
Stn 202	297573.671	574683.930	11.449	Hilti Nail, Castledykes Lodge
Stn 203	297536.936	574654.715	4.313	Hilti Nail, Sunken Gardens
Stn 204	297633.396	574625.679	8.808	Hilti Nail, Path into Sunken Gardens

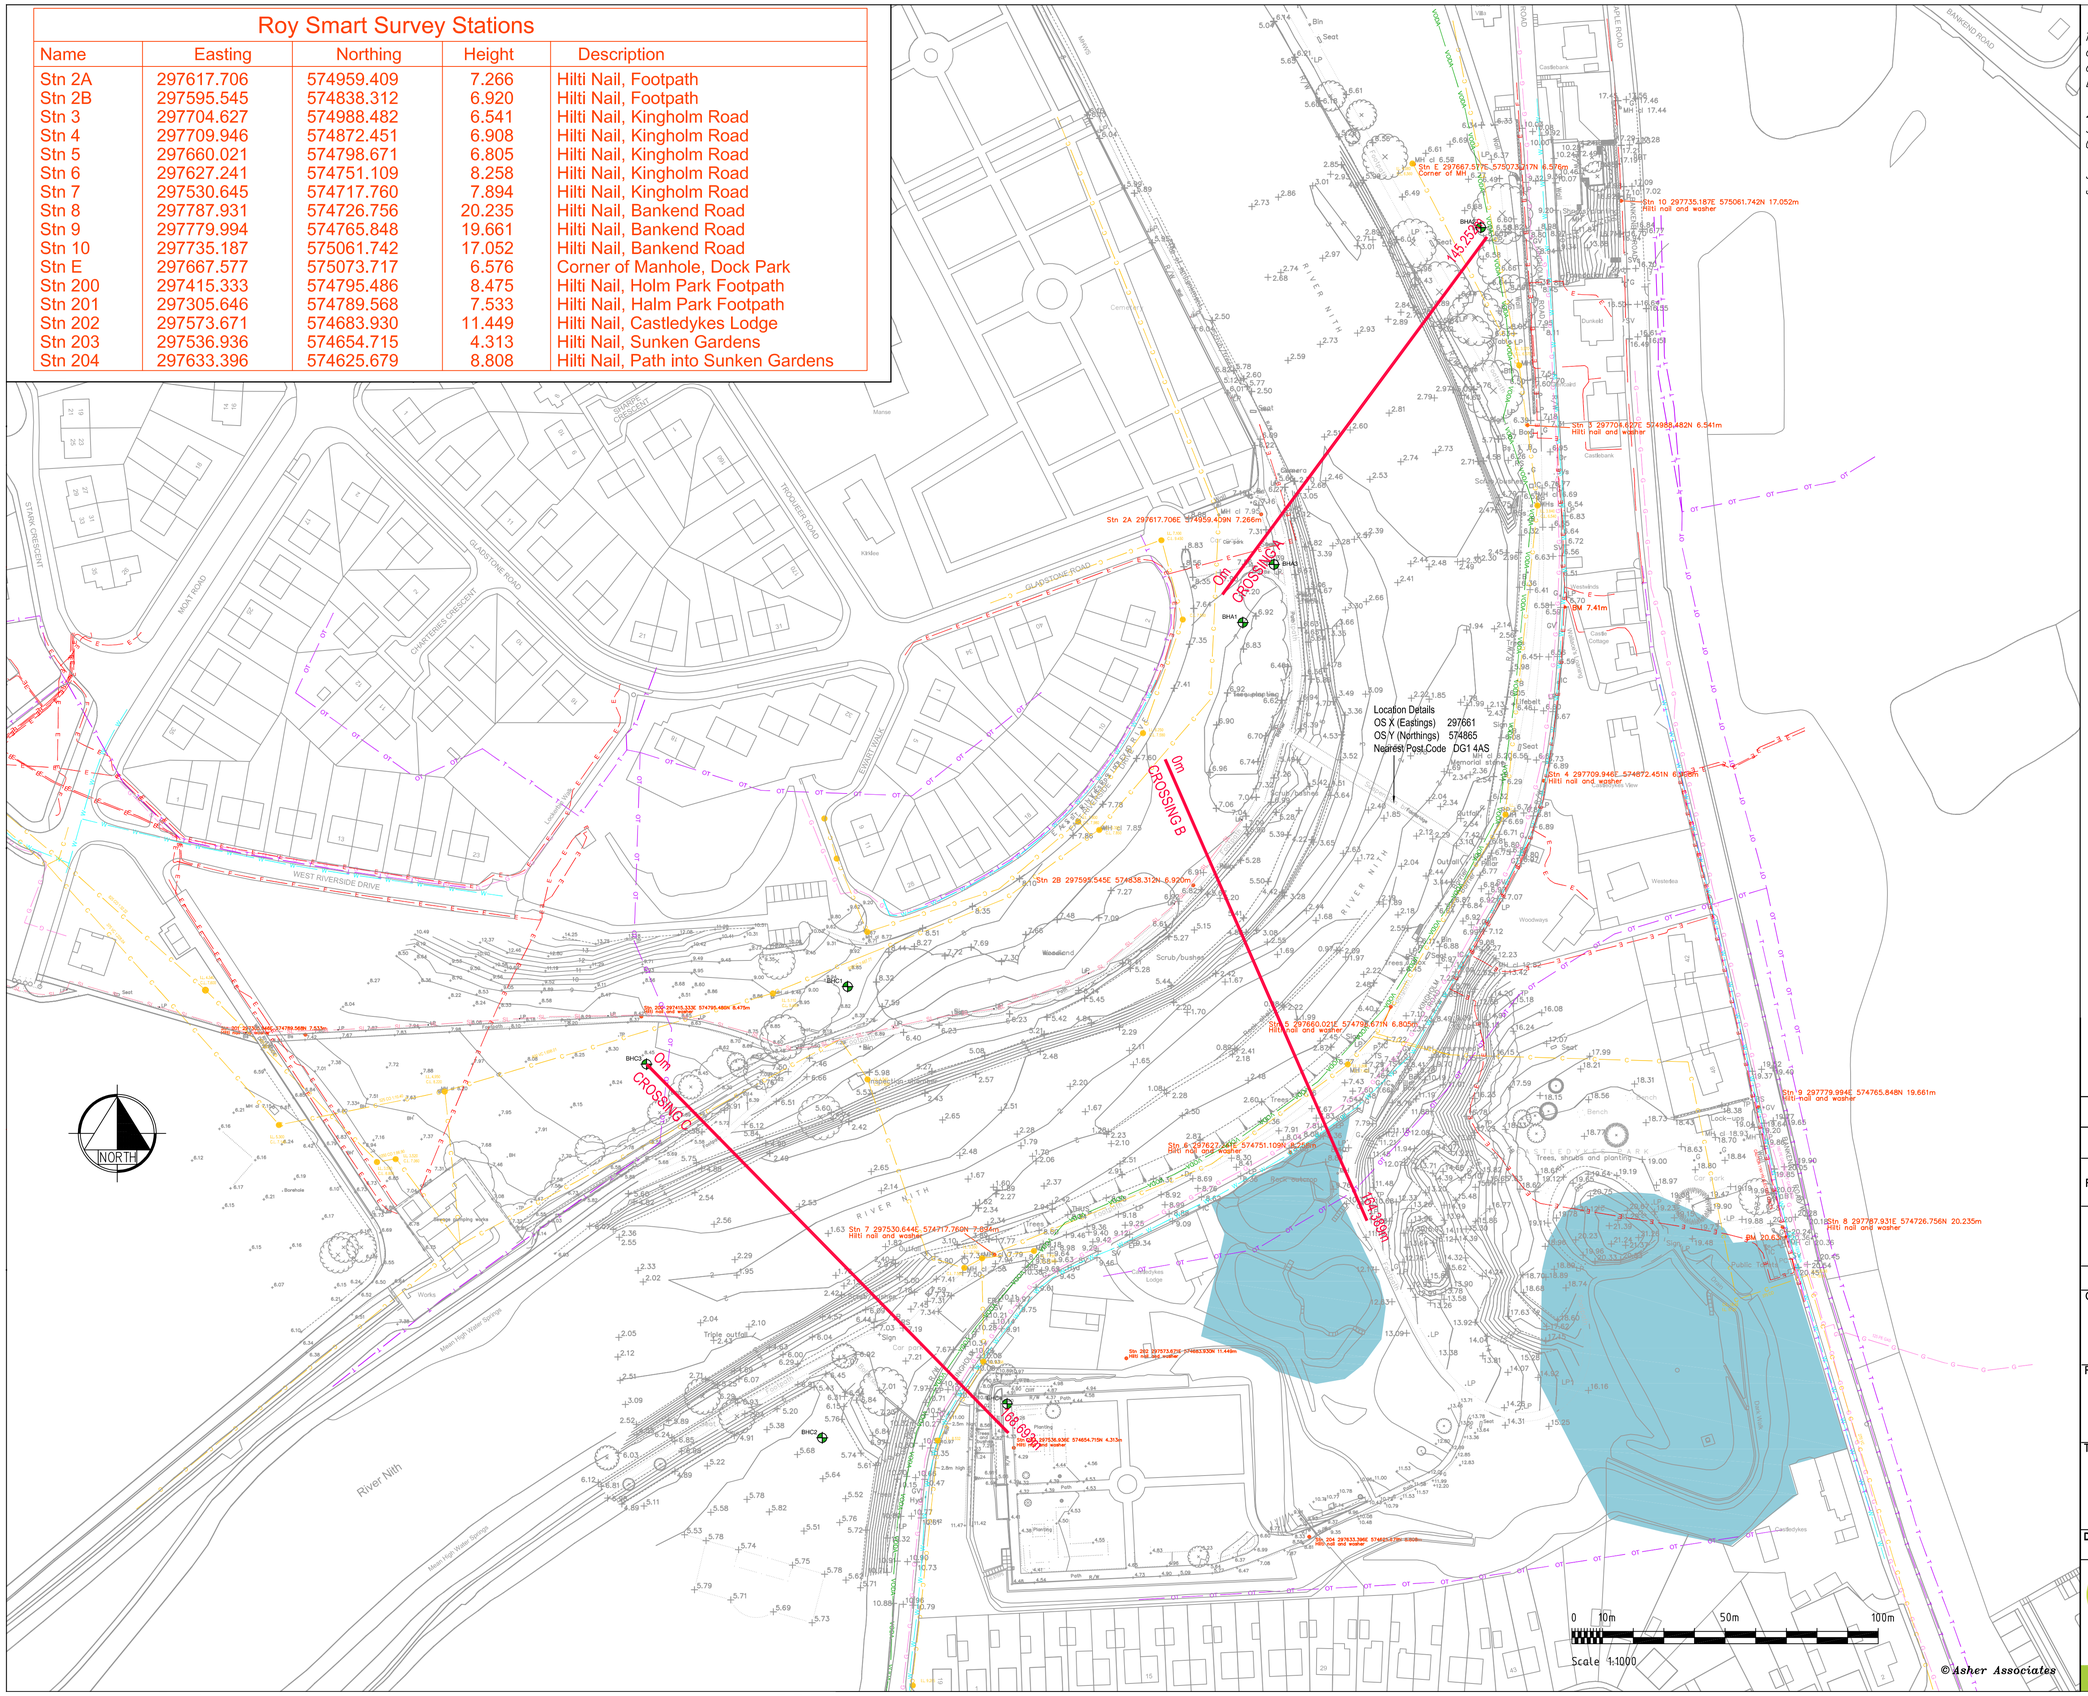

NOTES.

1. Services details are as transcribed from the records of the relevant utility. No responsibility for the accuracy of the information can be taken by Asher Associates Ltd.

2. The topographical survey was undertaken by Roy Smart in June 2016. The survey has been set within Ordinance Survey file for the surrounding Area

3. boreholes were undertaken by Aitken Labs in June–August 2016.

KEY :

EXISTING SERVICES

FIBRE DUCTS (2 x 100mm Ø) LAID BY DGC FOR USE IN FODR PROJECT — FD FD FD

STREETLIGHTING CABLE — SL SL SL

EXISTING STREETLIGHT

TRAFFIC SIGNAL DUCT

SURFACE WATER SEWER — S S S S

FOUL SEWER — F F F F

COMBINED SEWER — C C C C

ROAD DRAIN — H H H H

BT OVERHEAD — OT OT OT

BT UNDERGROUND — T T T T

VODAFONE UNDERGROUND TELECOMMS — VODA VODA VODA

NHS PRIVATE COMMS — PC PC PC

NHS PRIVATE FIBRE OPTIC — PF PF PF

WATER MAIN — W W W W

GAS MAIN — G G G G

ELECTRICITY UNDERGROUND — E E E E

ELECTRICITY OVERHEAD — OE OE OE

LAND DRAINAGE — L L L L

PUMPING MAIN — FP FP FP

EXISTING LEVEL — 12.304

GROUND INVESTIGATION

BOREHOLES CARRIED OUT BY AITKEN LABS IN JUNE/JULY 2016 — BHA1

SCHEDULED MONUMENT AREA

Rev.	Amendment	By	Checked	Approved	Date
B	BOREHOLE A3 ADDED, TOPO SURVEY EXTENDED TO COVER CROSSING C OPTION 2 ENTRY AND EXIT.	DL	KGA	KGA	17.08.16
A	CROSSING C OPTION 2 ADDED. BOREHOLE BHC4 ADDED.	DL	KGA	KGA	26.07.16

SCHEDULED MONUMENT CONSENT

Status | Appd. | Date

Client

NHS DUMFRIES & GALLOWAY

Project

DUMFRIES FIBRE OPTIC DUCT RING

Title

SECTION 3 & 4A: EXISTING LAYOUT & SERVICES

Drawn	Date	Checked	Date	Approved	Date
FK	29.06.16	DL	29.06.16	KGA	29.06.16

asher ASSOCIATES
CIVIL ENGINEERS
STRUCTURAL ENGINEERS
PROJECT MANAGERS
32 George Street, Dumfries DG1 1EH
Tel 01387 250644 www.asherassociates.co.uk

Scales: 1:1000 @ A1

Job No.: AA3960

Client Drawing No.:

Drawing No.: AA3960/EW/251

Rev.: B