
Middleton Farm - Compartment 14 Replanting Plan

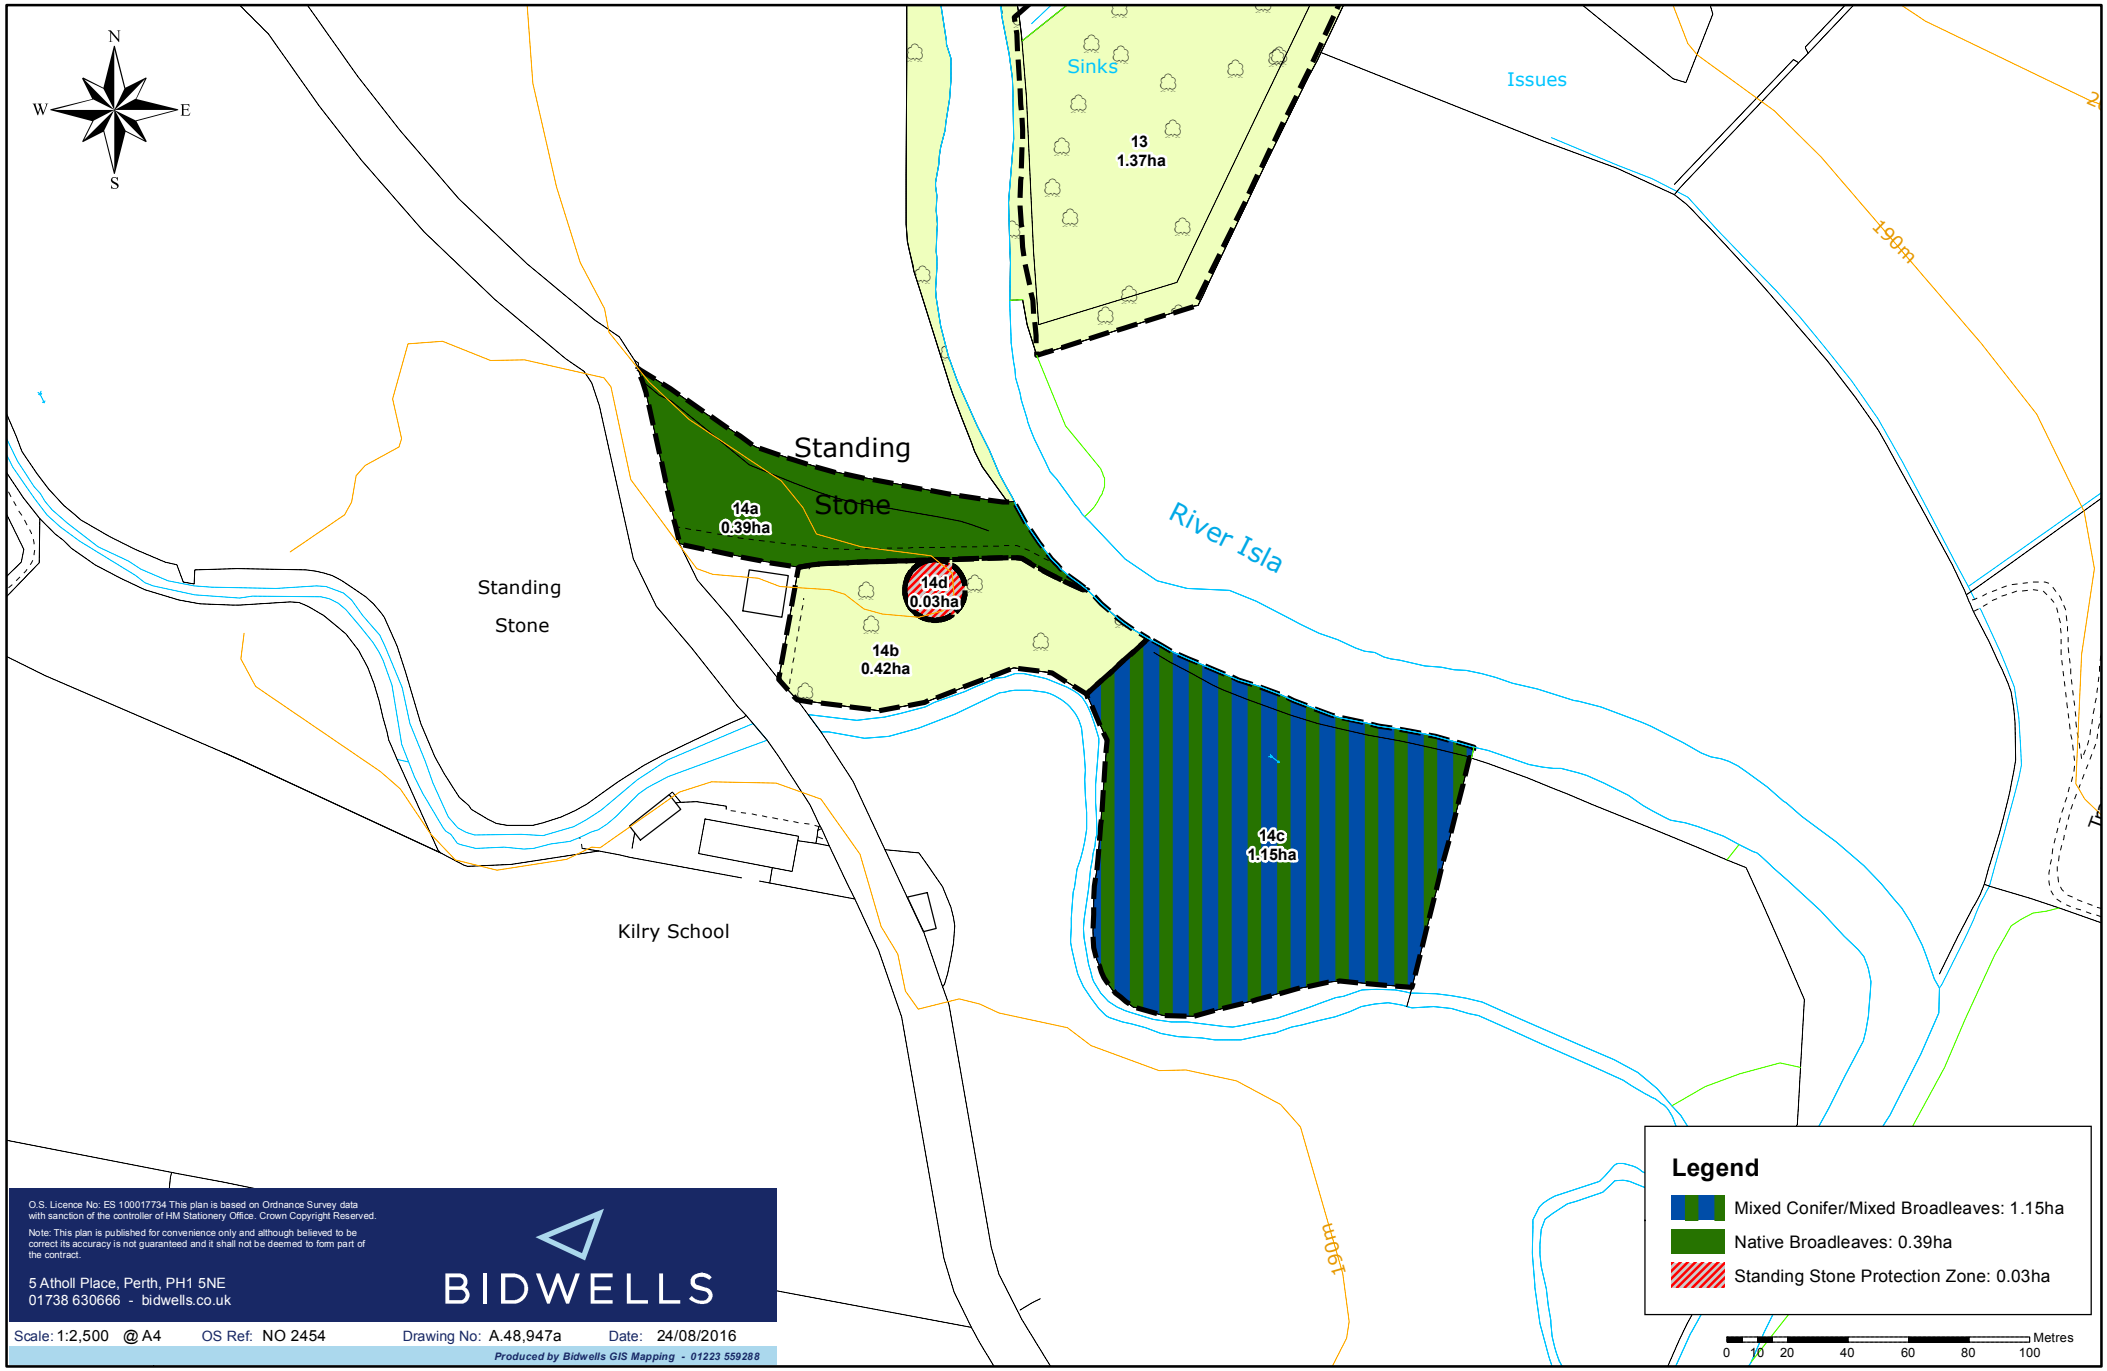

O.S. Licence No: ES 100017734 This plan is based on Ordnance Survey data with sanction of the controller of HM Stationery Office. Crown Copyright Reserved.

Note: This plan is published for convenience only and although believed to be correct its accuracy is not guaranteed and it shall not be deemed to form part of the contract.

5 Atholl Place, Perth, PH1 5NE
01738 630666 - bidwells.co.uk

BIDWELLS

Scale: 1:2,500 @ A4 OS Ref: NO 2454 Drawing No: A.48,947a Date: 24/08/2016

Produced by Bidwells GIS Mapping - 01223 559288