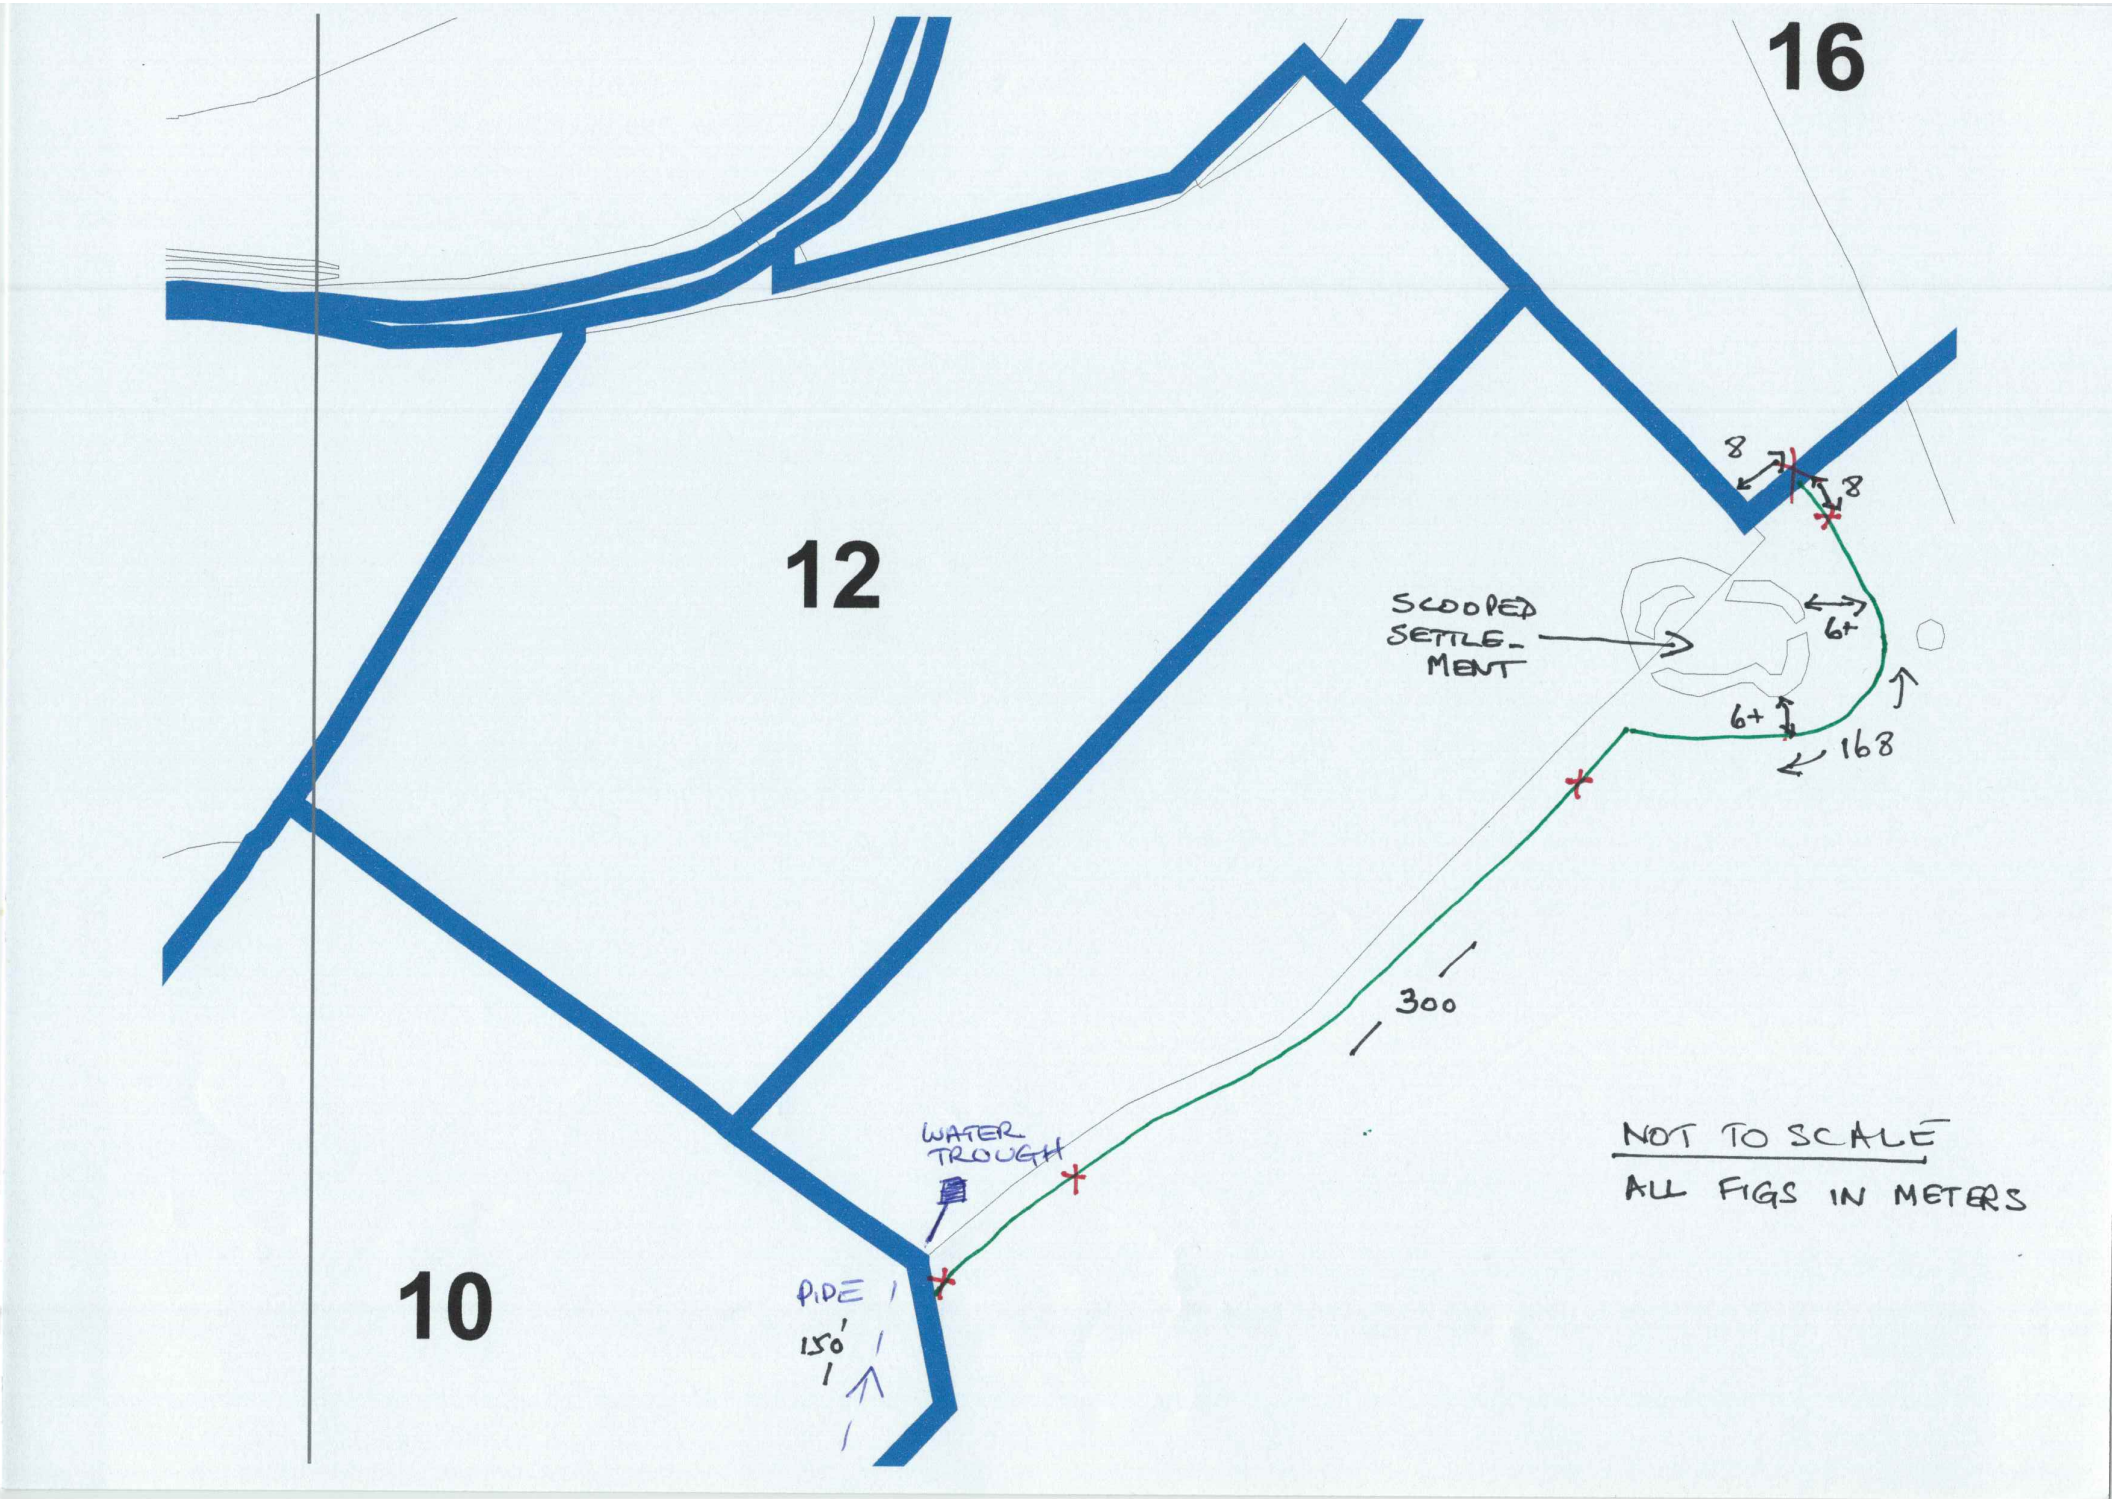

16
12
10
8
8
SCOOPED SETTLE- MENT
6+
6+
168
300
WATER TROUGH
PIPE
150'
NOT TO SCALE
ALL FIGS IN METERS