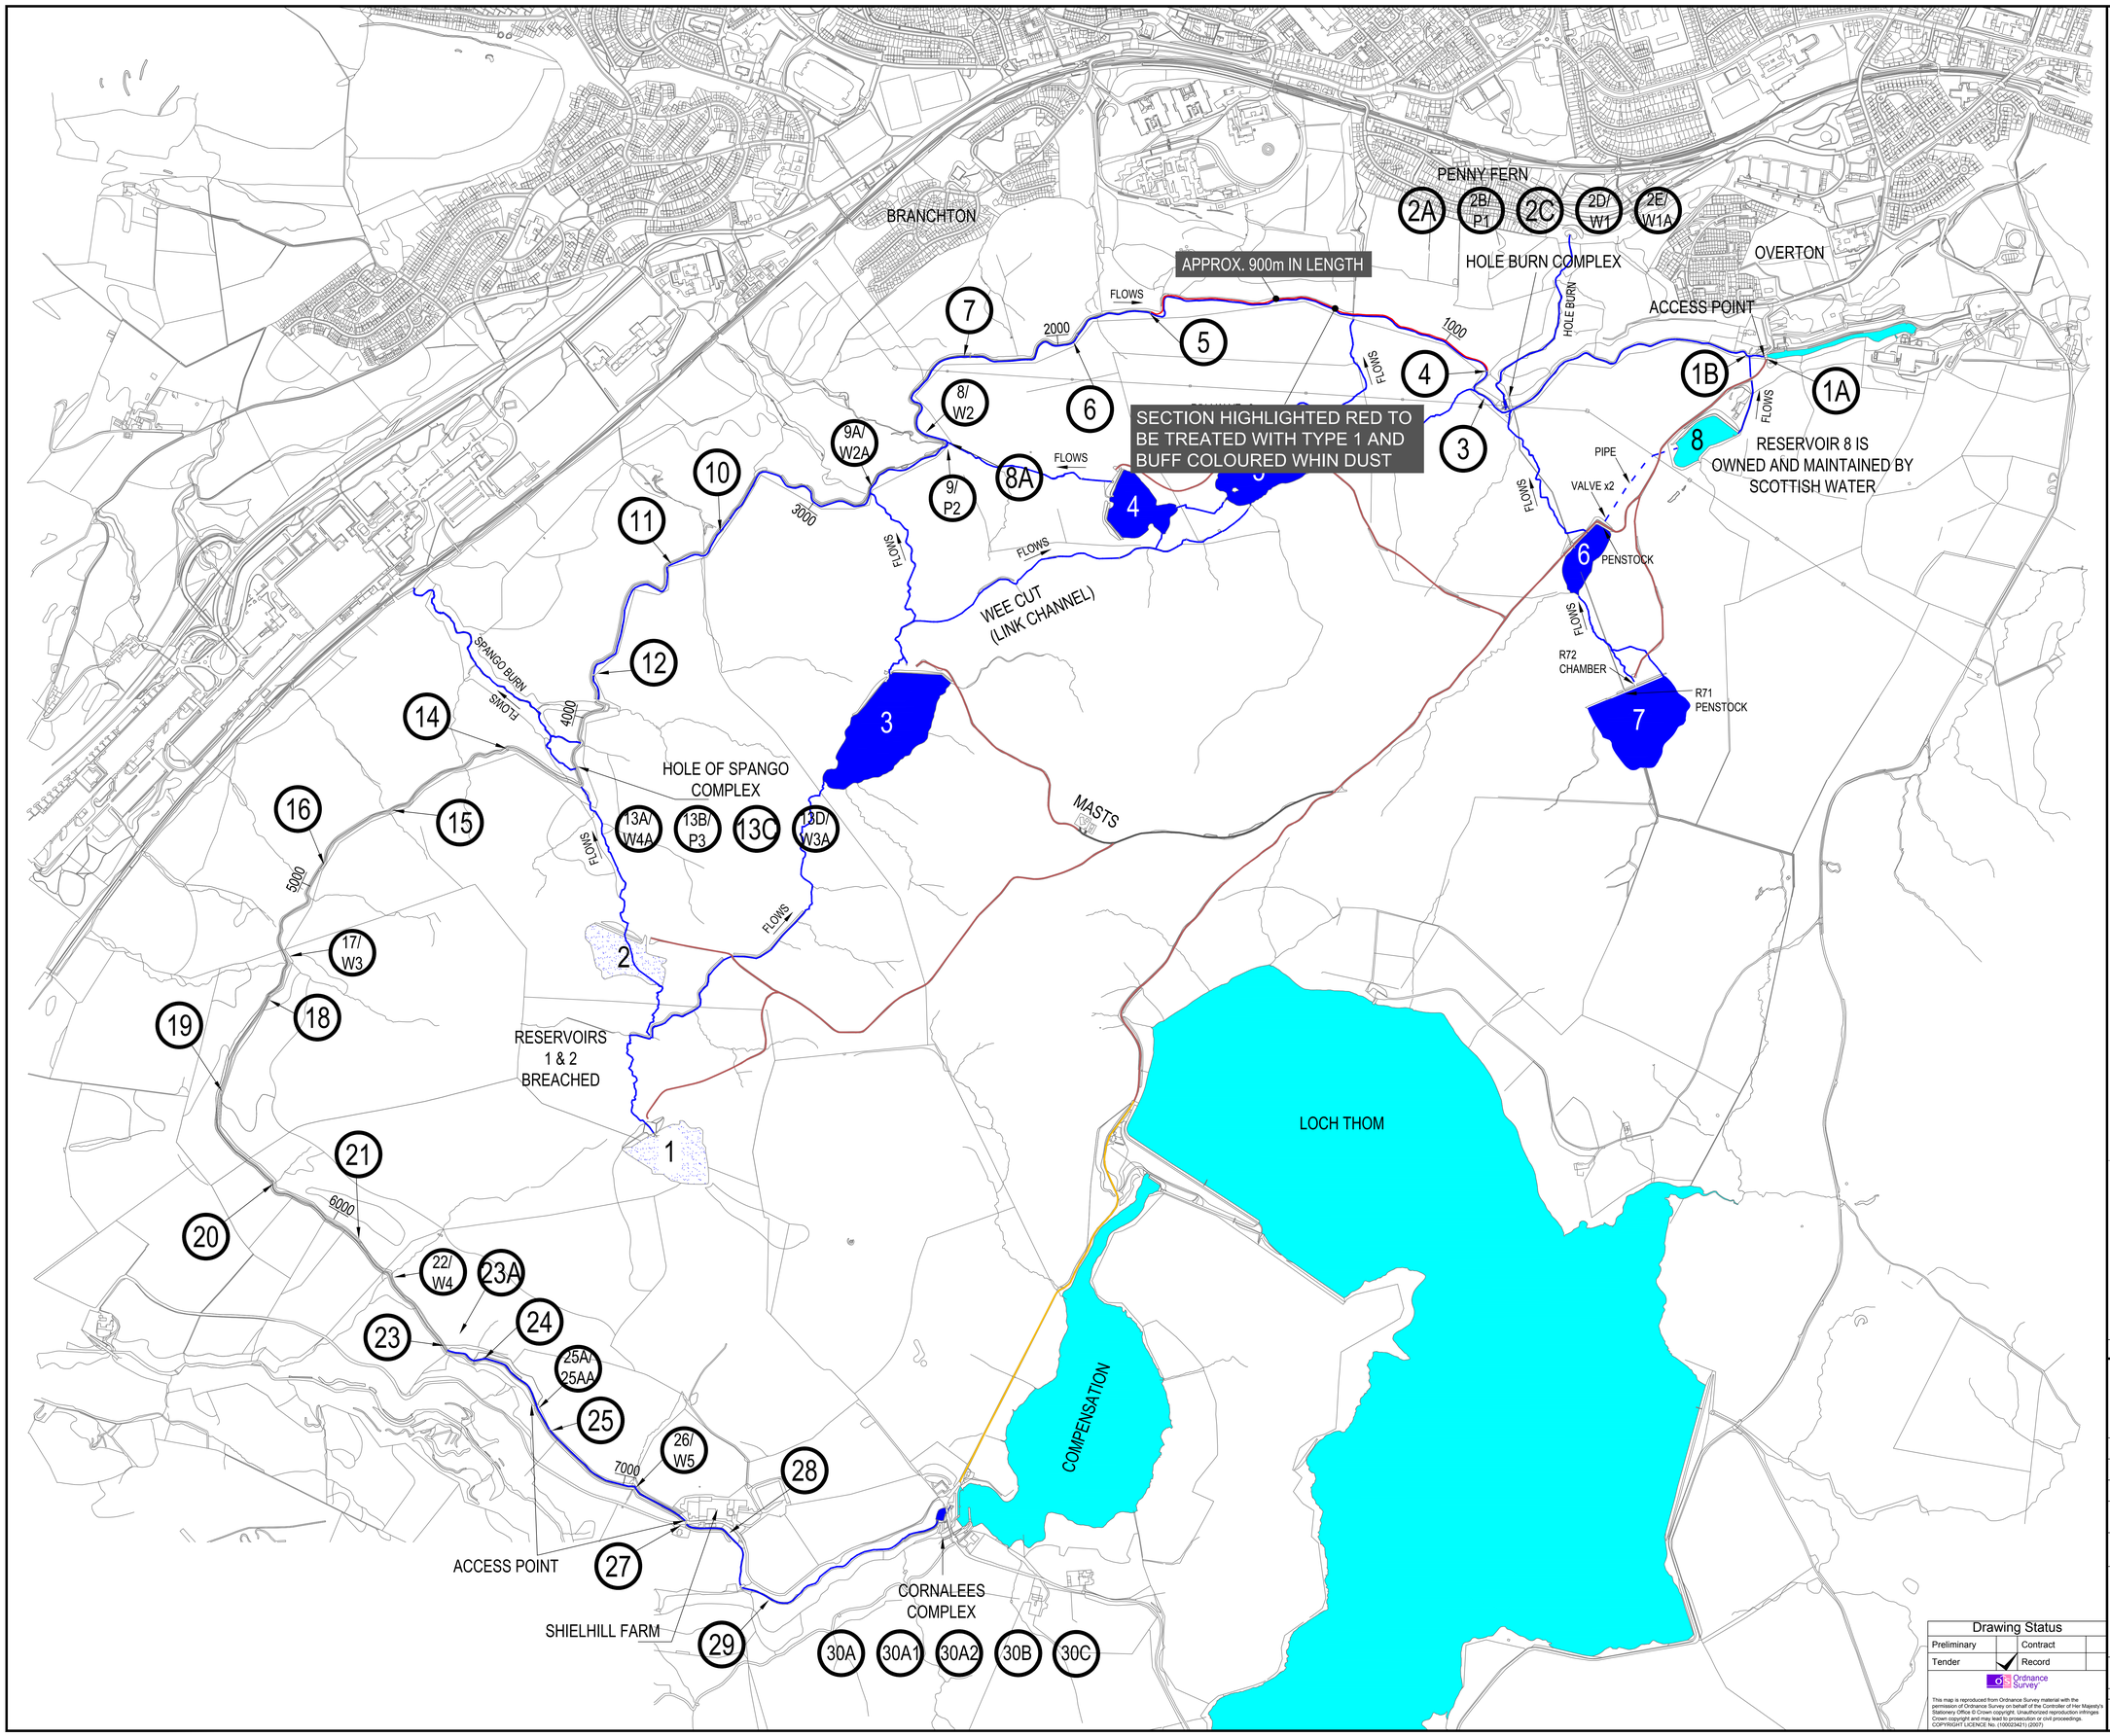

Notes:

- WATER CONTROL APPARATUS
- BRIDGES
- OTHER ASSETS
- 1000 CHAINAGE
- RESERVOIRS NOT OWNED BY THE COUNCIL
- RESERVOIRS OWNED BY THE COUNCIL
- WATERCOURSES
- PUBLIC ACCESS ROAD
- PRIVATE SURFACED ROAD
- PRIVATE DRYBOND ROAD

Asset Schedule

No.	Chainage	Asset type	Notes
1A	0	Accommodation bridge	Owned by others
1B	25	Retaining repairs	
2A	780	Concrete dam	
2B/P1	790	Sluice/Penstock 1	
2C	795	Retaining wall/culvert	
2D/W1	800	Thorn sluice house/Waster (part)	
2E/W1A	795	Hole Burn Basin/Weir 1	
3	780–840	Wee Cut	
4	860	Accommodation bridge	
5	1740	Accommodation bridge	
6	1950	Accommodation bridge	
7	2330	Accommodation bridge	
8/W2	2560	Thorn sluice house/Waster (part)	
9A	2590	Footbridge	
9/P2	2600	Sluice & house/Penstock 2	
9A/W2A	2800	Fuse weir/Weir 2	
10	3220	Accommodation bridge	
11	3480	Accommodation bridge	
12	3840	Accommodation bridge	
13A/W4A	4050	Overflow/Weir 4	
13B/P3	4130	Sluice/Penstock 3	
13C	4170	Bothy	
13D/W3A	4000	Fuse weir/Weir 3	
14	4360	Accommodation bridge	
15	4690	Accommodation bridge	
16	4950	Accommodation bridge	
17/W3	5220	Thorn sluice house/Waster (part)	
18	5300	Accommodation bridge	
19	5570	Accommodation bridge	
20	5820	Accommodation bridge	
21	6090	Accommodation bridge	
22/W4	6200	Thorn sluice house/Waster	In working order
23	6460	Accommodation bridge	
23A	6450–6600	Cut off channel	
24	6500	Bothy	
25	6770	Accommodation bridge	
25A/25AA	6680	Penstock/Penstock	
26/W5	7000	Thorn sluice house/Waster	In working order
27	7300	Public Road Bridge	Owned by Others
28	7380	Private Bridge	Owned by Others
29	7410	Accommodation bridge	
30A	7970	Entrance sluices	
30A1	7970	Penstock 4	
30A2	7970	Penstock 5	
30B	7970	Kip Water sluices	Owned by Scottish Water
30C	8000	Water saver	Owned by Scottish Water

Stop Plank Systems

Bridge No.	Chainage	Stop Planks Refurbished
1A	0	No
–	780	Yes
5	1740	No
6	1950	No
7	2330	No
10	3220	No
11	3480	No
12	3840	No
19	5570	No
20	5820	No
21	6090	Yes
23	6460	Yes
25	6770	Yes
26	7000	Yes
29	7410	Yes

Rev:	Date:	Revision:	Checked Date:	Ap

Inverclyde council

ENVIRONMENTAL & COMMERCIAL SERVICE

Scale	: 1:5@A0	Date	: December 201
Prepared by	: GS	Checked by	: GL
Drawn by	: GS	Approved by	: GB

Head of Service: Robert Graham

Design Office: 71 East Hamilton Street, Greenock PA15 2UA

Greenock Cut
Path Improvement Upgrade
General Arrangement
Plan
Greenock

Drawing Status

Preliminary		Contract	
Tender	✓	Record	

Ordnance Survey

This map is reproduced from Ordnance Survey material with the permission of Ordnance Survey on behalf of the Controller of Her Majesty's Stationery Office © Crown copyright. Unauthorized reproduction infringes Crown copyright and may lead to prosecution or civil proceedings. COPYRIGHT LICENCE No. (100023421) (2007)

Drawing No: ENV0225/GS/PL/001

Rev:

File No:

Design Sectior

Original Drawing Siz

841x1189 (A0)