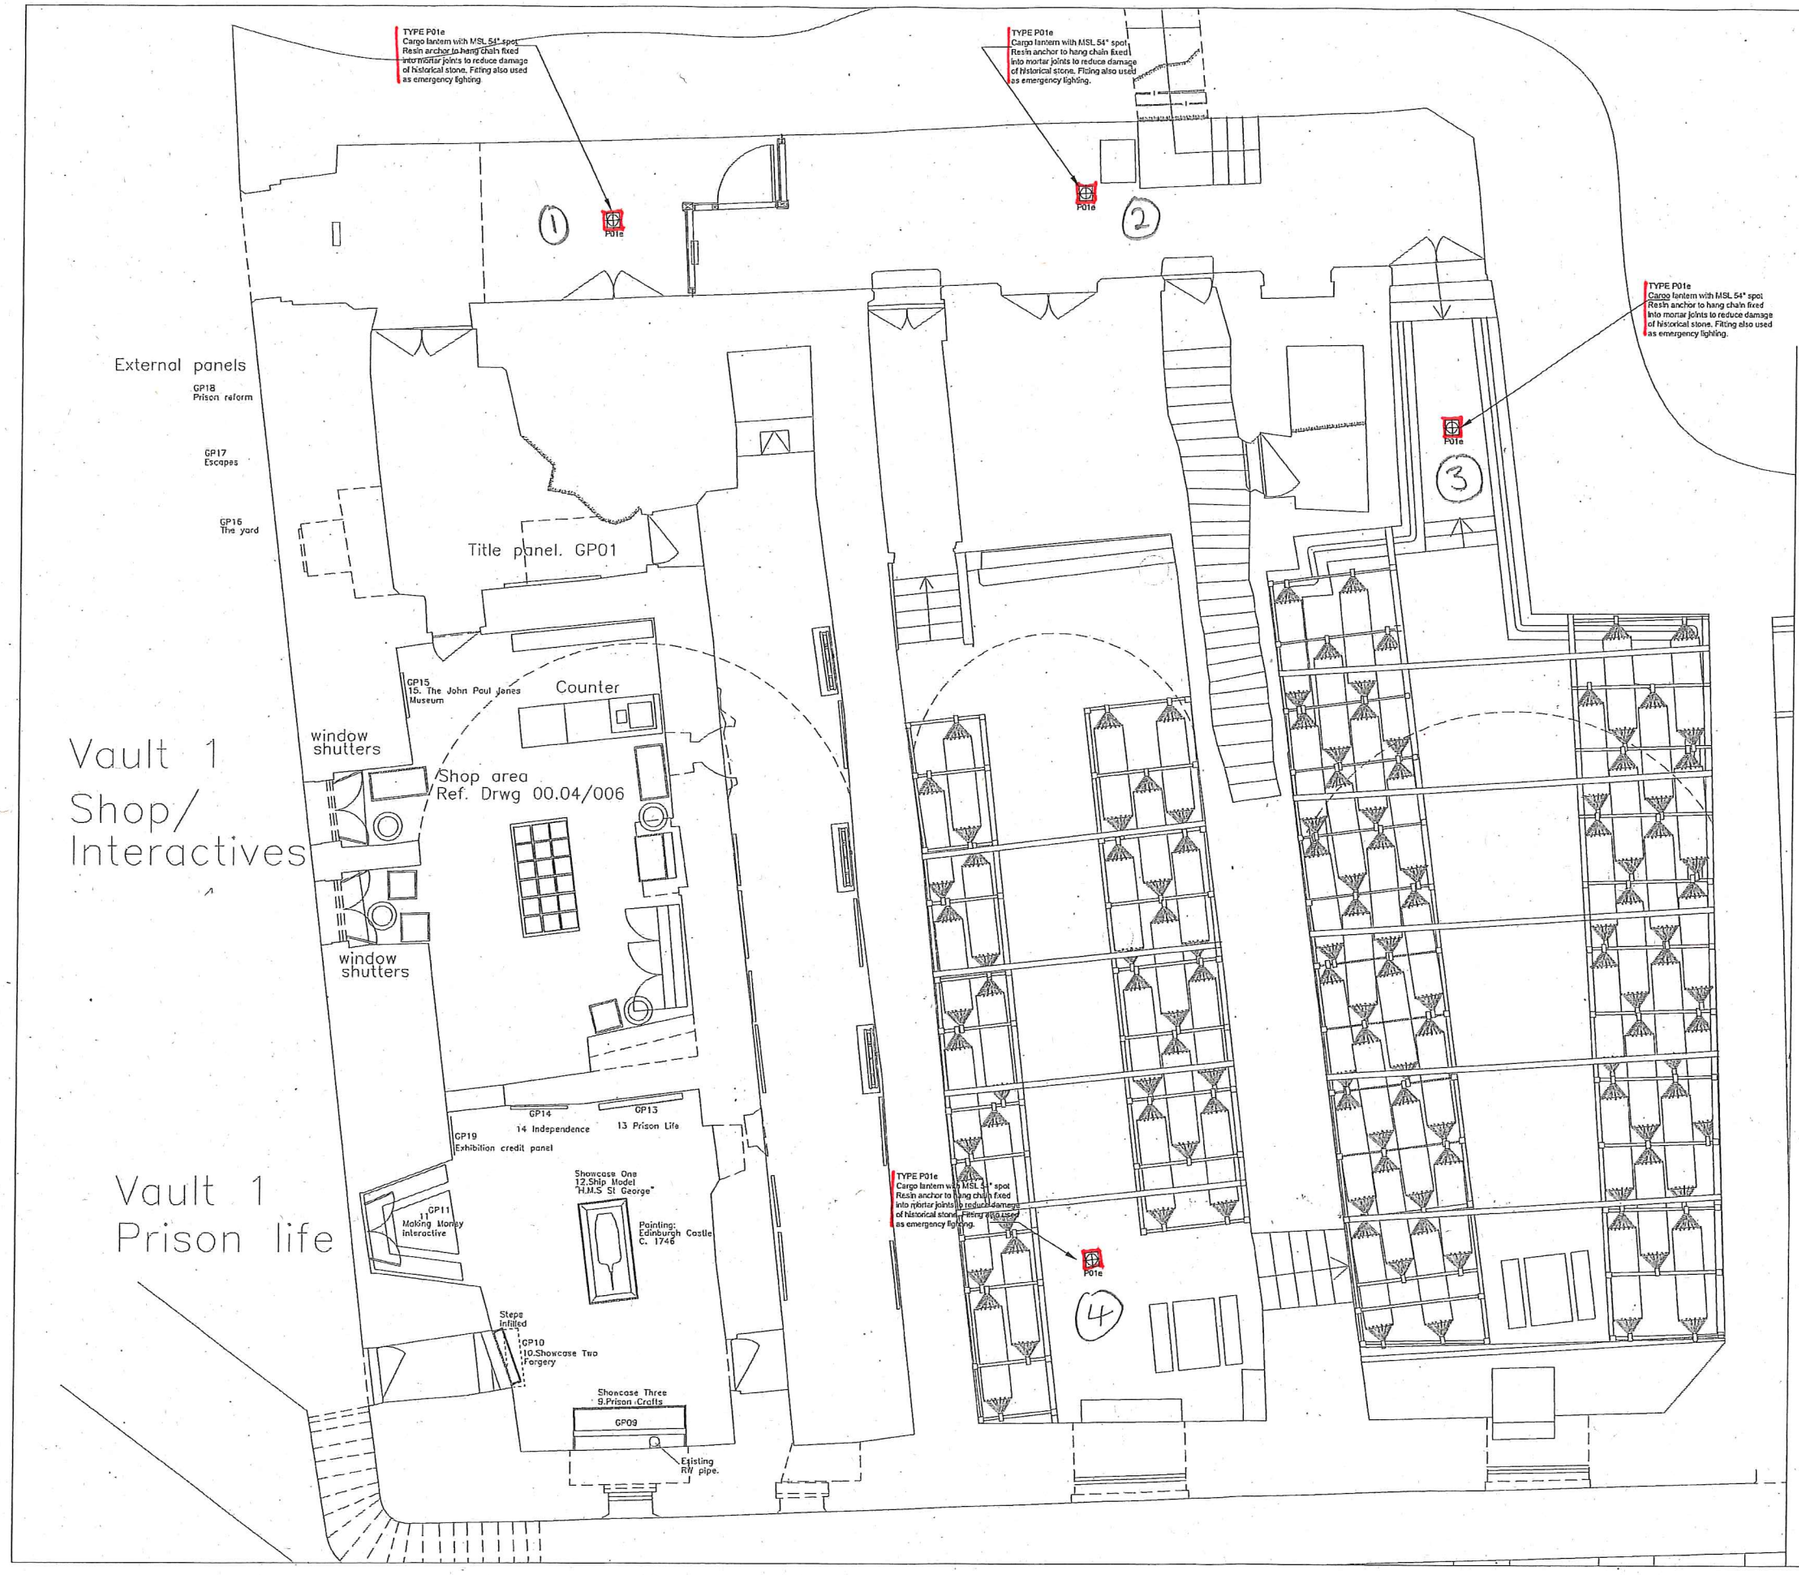

NOTE:

DO NOT SCALE FROM THIS DRAWING.
DRAWING NOT TO BE USED FOR CONSTRUCTION.
CONTRACTOR AND SUBCONTRACTORS ARE O VERIFY ALL DIMENSIONS AND LEVELS ON SITE PRIOR TO PREPARING SHOP DRAWINGS OR MANUFACTURE.
ANY ERRORS OR OMISSIONS ARE TO BE REPORTED TO THE DESIGNER. IF IN DOUBT ASK.

SPECIFICATION KEY:

P – PENDANT/SUSPENDED
S – SURFACE MOUNTED
R – RECESSED
F – FREESTANDING
T – TRACK MOUNTED

CIRCUITING INFORMATION:

SW – SWITCHED CIRCUIT
C – DIMMED CIRCUIT
E – EMERGENCY CIRCUIT
e – EMERGENCY FITTING
G – GEAR WITHIN FITTINGS
t – TRACK COMPONENTS
W– WALKOVER
G – GEAR

LIGHTING SYMBOL KEY:

- P01e Cargo lantern pendant
- S01 Surface mounted Led spotlight
- S02 Surface mounted Led linear
- S03 Cargo lantern fixed to table
- S04 Led gopo projector
- S05 Fireplace effect Led spots
- S06 Surface mounted Led linear

4 Baltic Street, Edinburgh, EH6 7BW www.ksld.com
tel: +44 (0)131 555 5553 fax: +44 (0)131 555 5559

Rev	Date	Details	Rev By

Client: Historic Scotland

Project: Prisons of war

Drawing Title: New fixing in historical stone

Drawing Status: Tender issue

Project Designer	Date of Origin
KK	14.01.2016

Original Scale	Drawn By	Checked By	Sheet Size
1:50	KK	JF	A1

Drawing Number: 0655_LD_FP03

Revision: –

Cad File Ref. –