Notes:

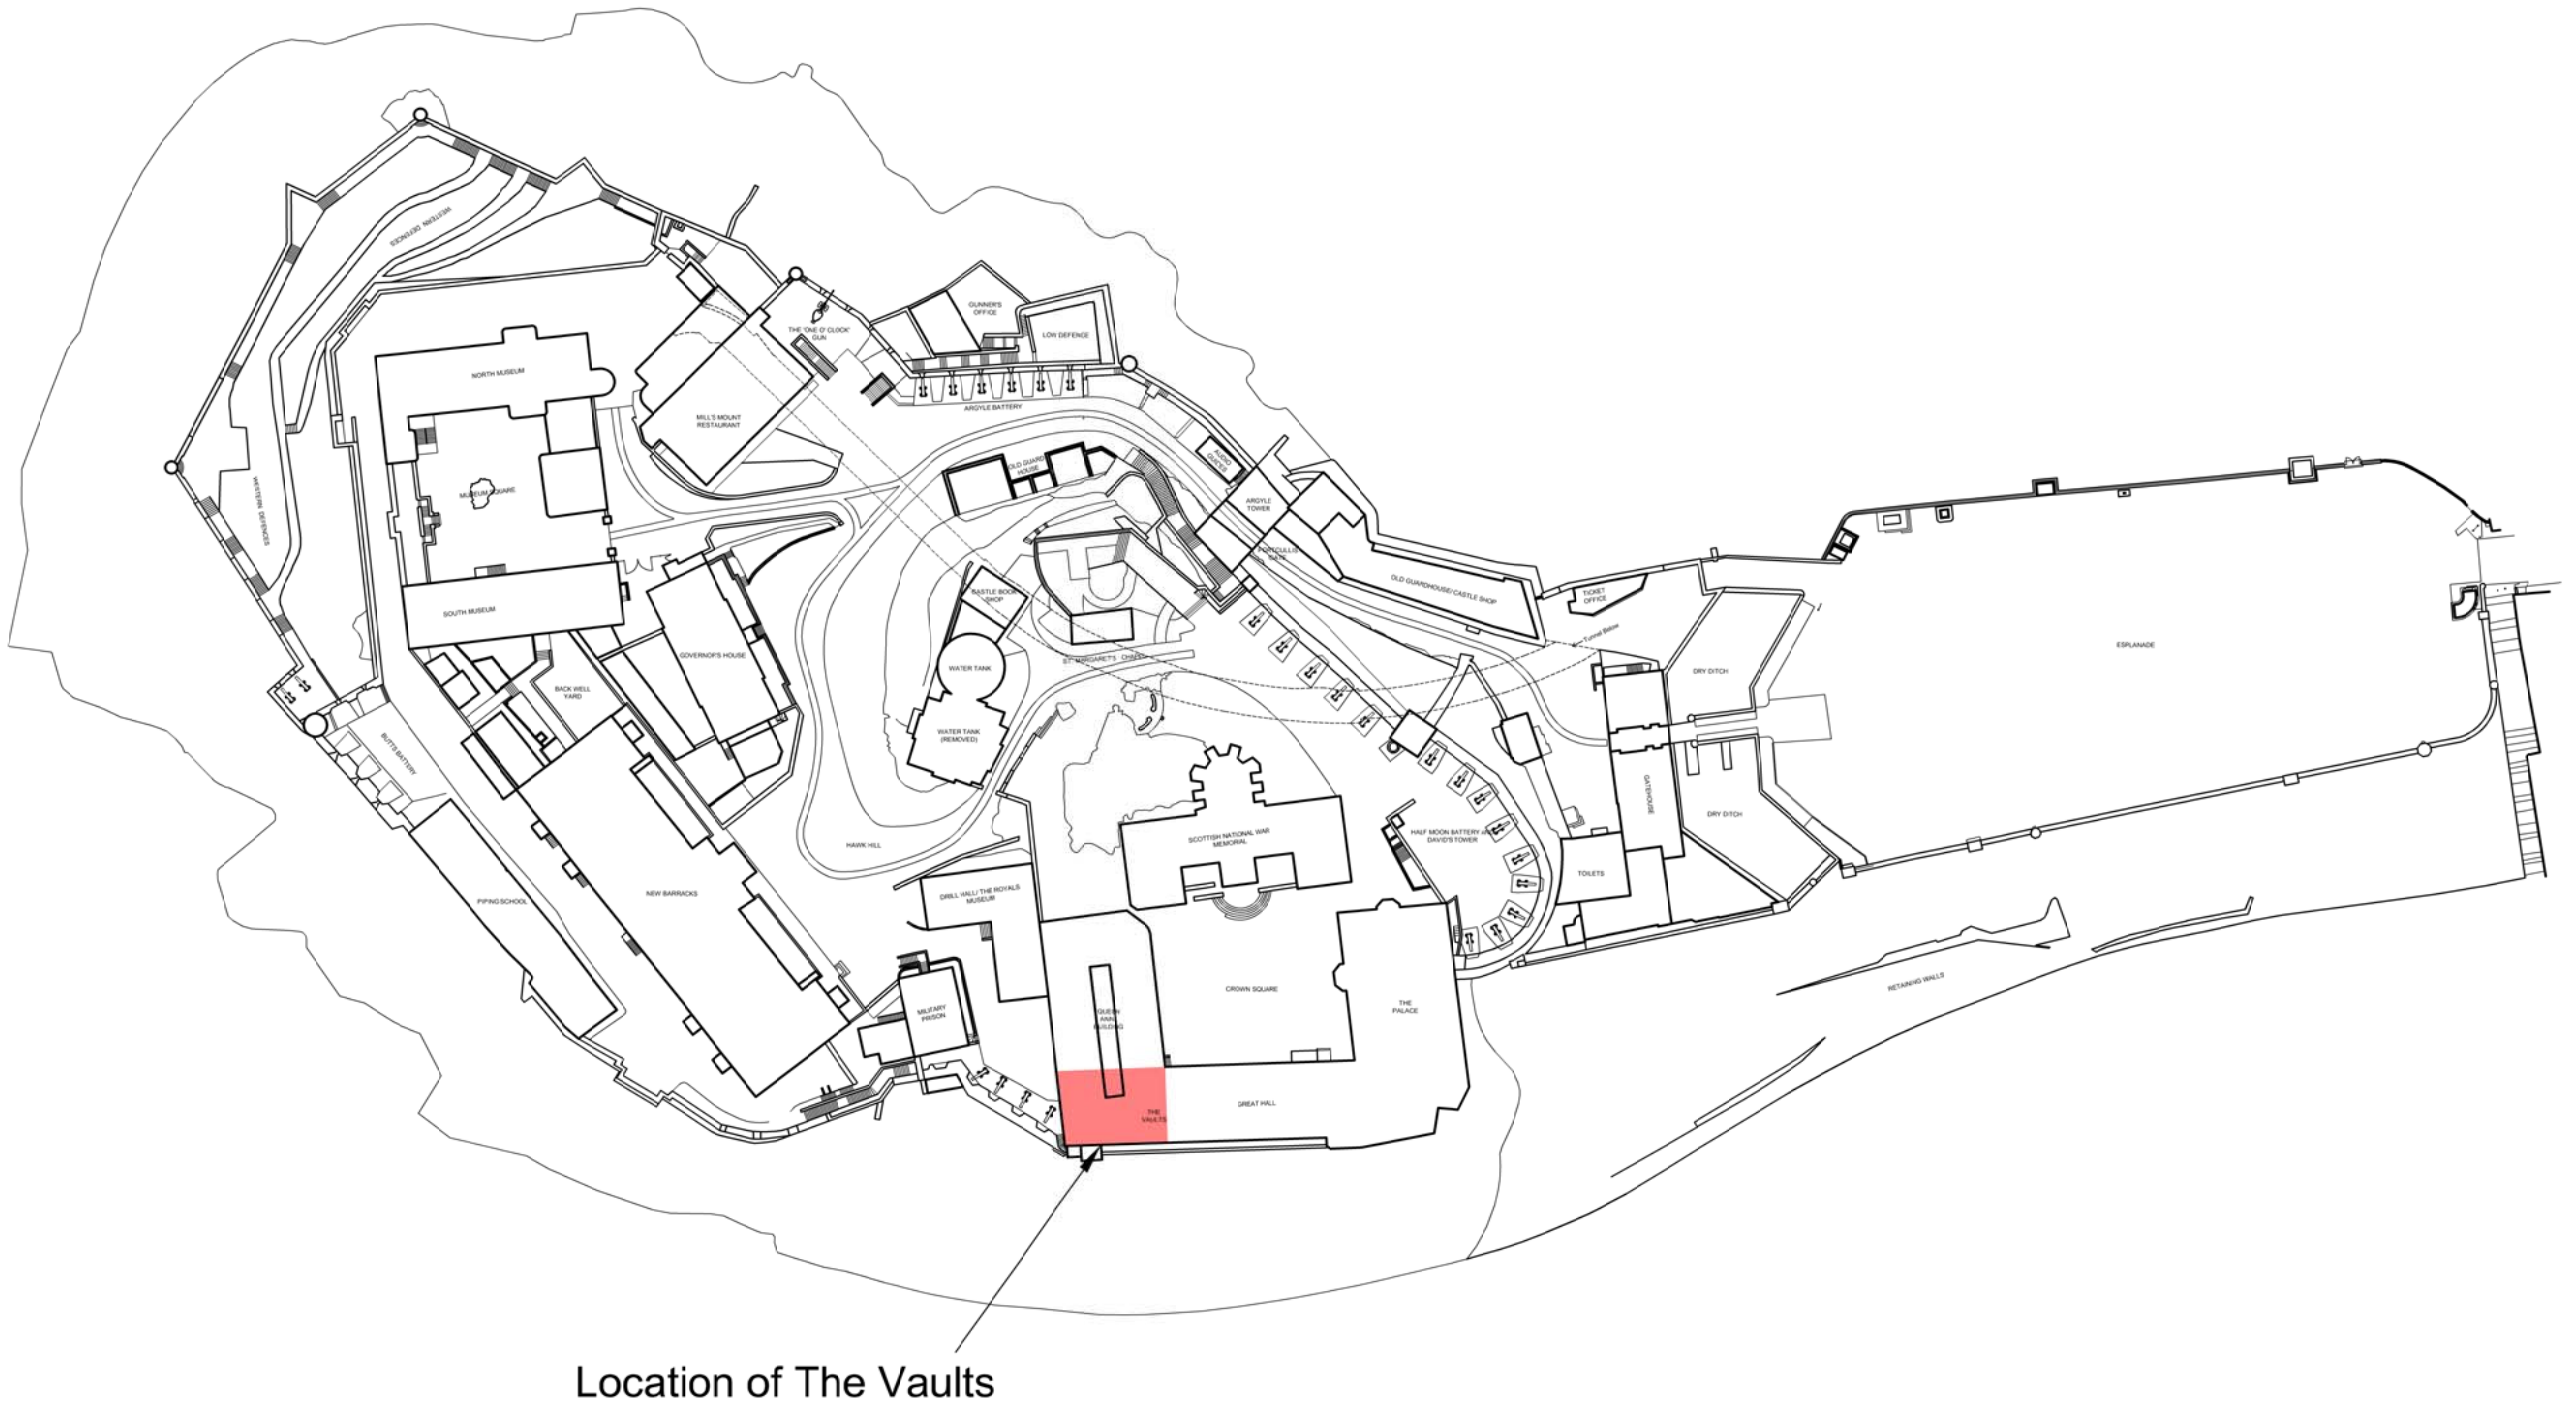

Location of The Vaults

12.5m 25m 50m 62.5m

0 SCALE 1:1250

Revisions:

Contains Historic Environment Scotland, Ordnance Survey and Aerial Imagery Data
© Historic Environment Scotland © Crown copyright and database rights 2016
Ordnance Survey [100037073] © Getmapping

Ordnance Survey Data
You are permitted to use this data solely to enable you to respond to, or interact with, the organisation that provided you with the data. You are not permitted to copy, sub-licence, distribute or sell any of this data to third parties in any form.

LOCATION PLAN

MONUMENT	Edinburgh Castle
PROJECT	The Vaults New Lanterns

HISTORIC ENVIRONMENT SCOTLAND | ÀRAINNEACHD EACHDRAIDHEIL ALBA

PROJECT DRAWING NUMBER	-------		
SCALE	1:1250 @ A3	ARCHITECT	Bruce Chandler
DATE	16th December 2016	DRAWN BY	David Nicol
ARCHIVE NUMBER	-------		

© Crown Copyright. Historic Environment Scotland Scottish Charity No. SC045925