




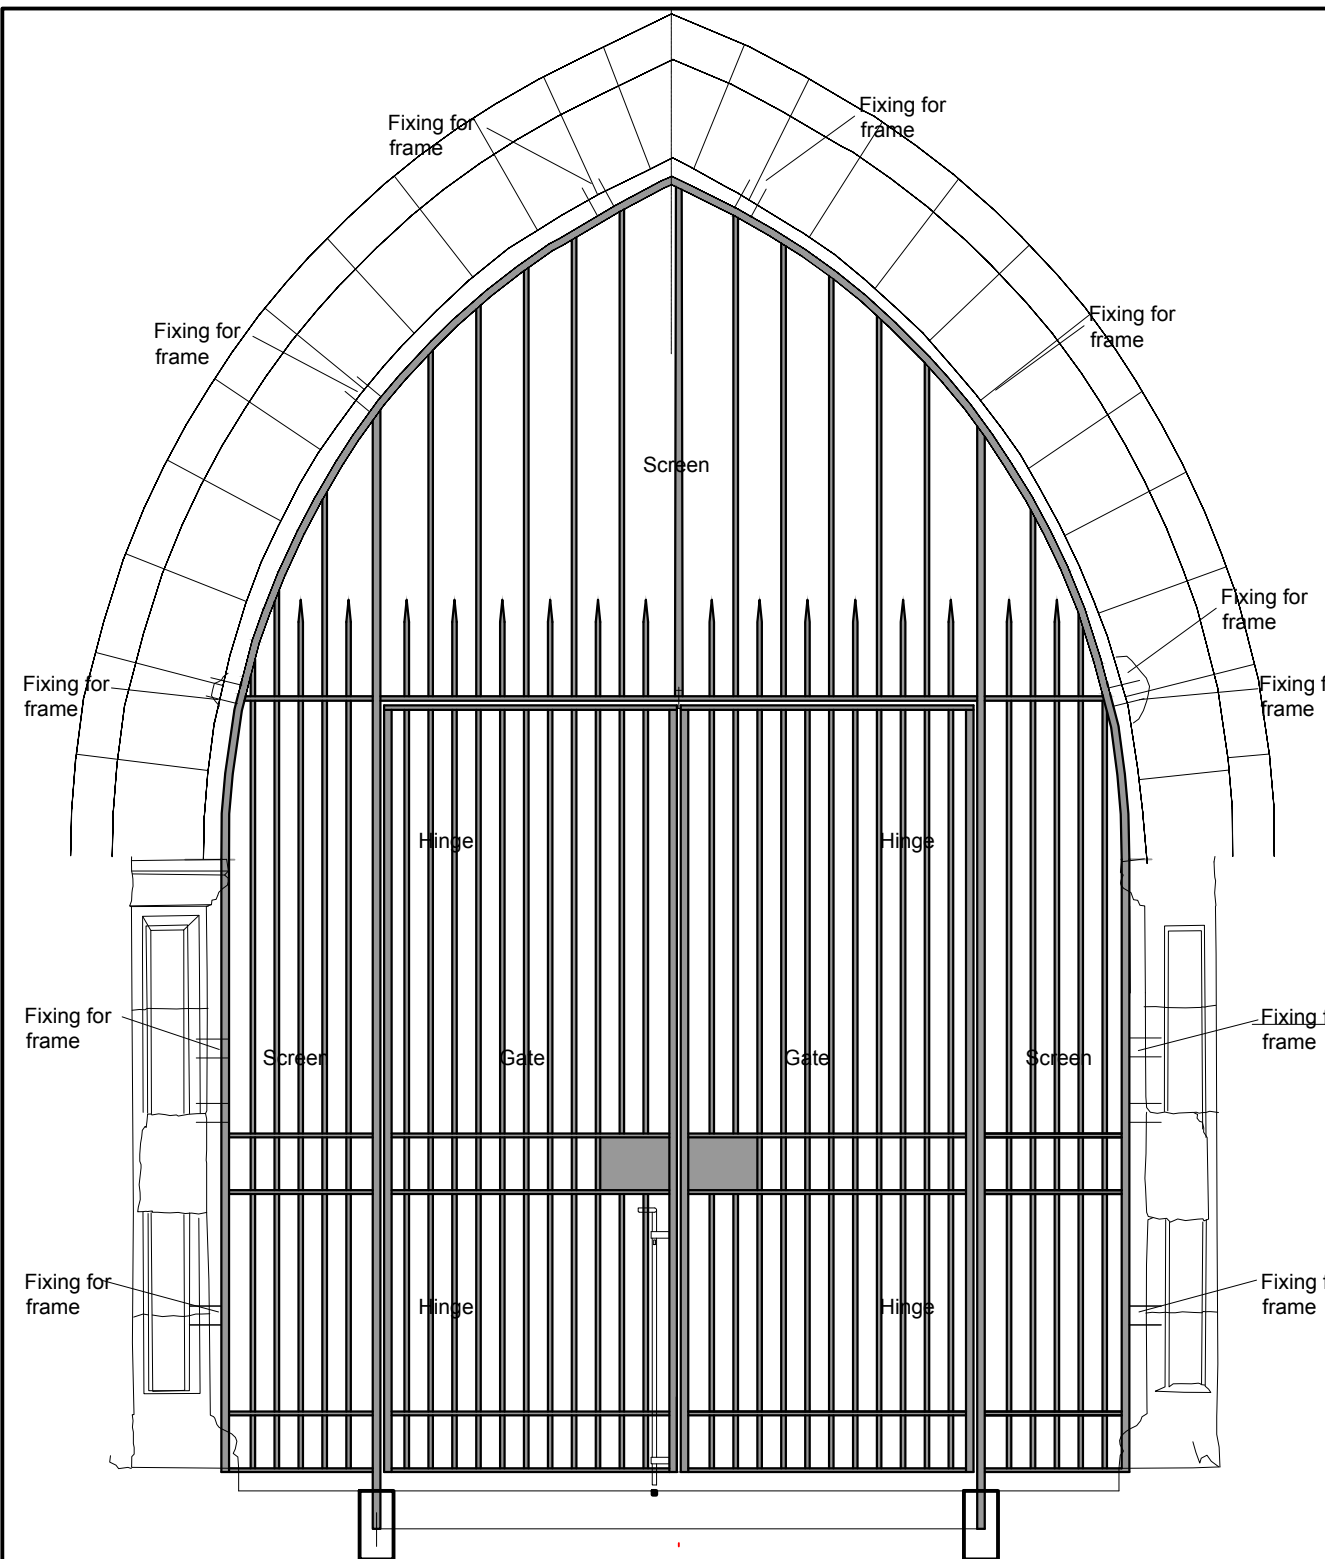

Elevation (1:20)

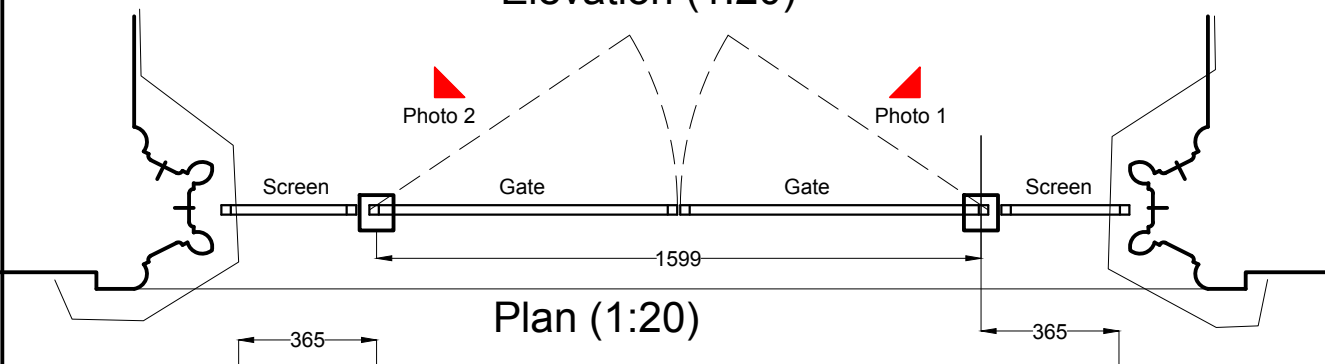

Plan (1:20)

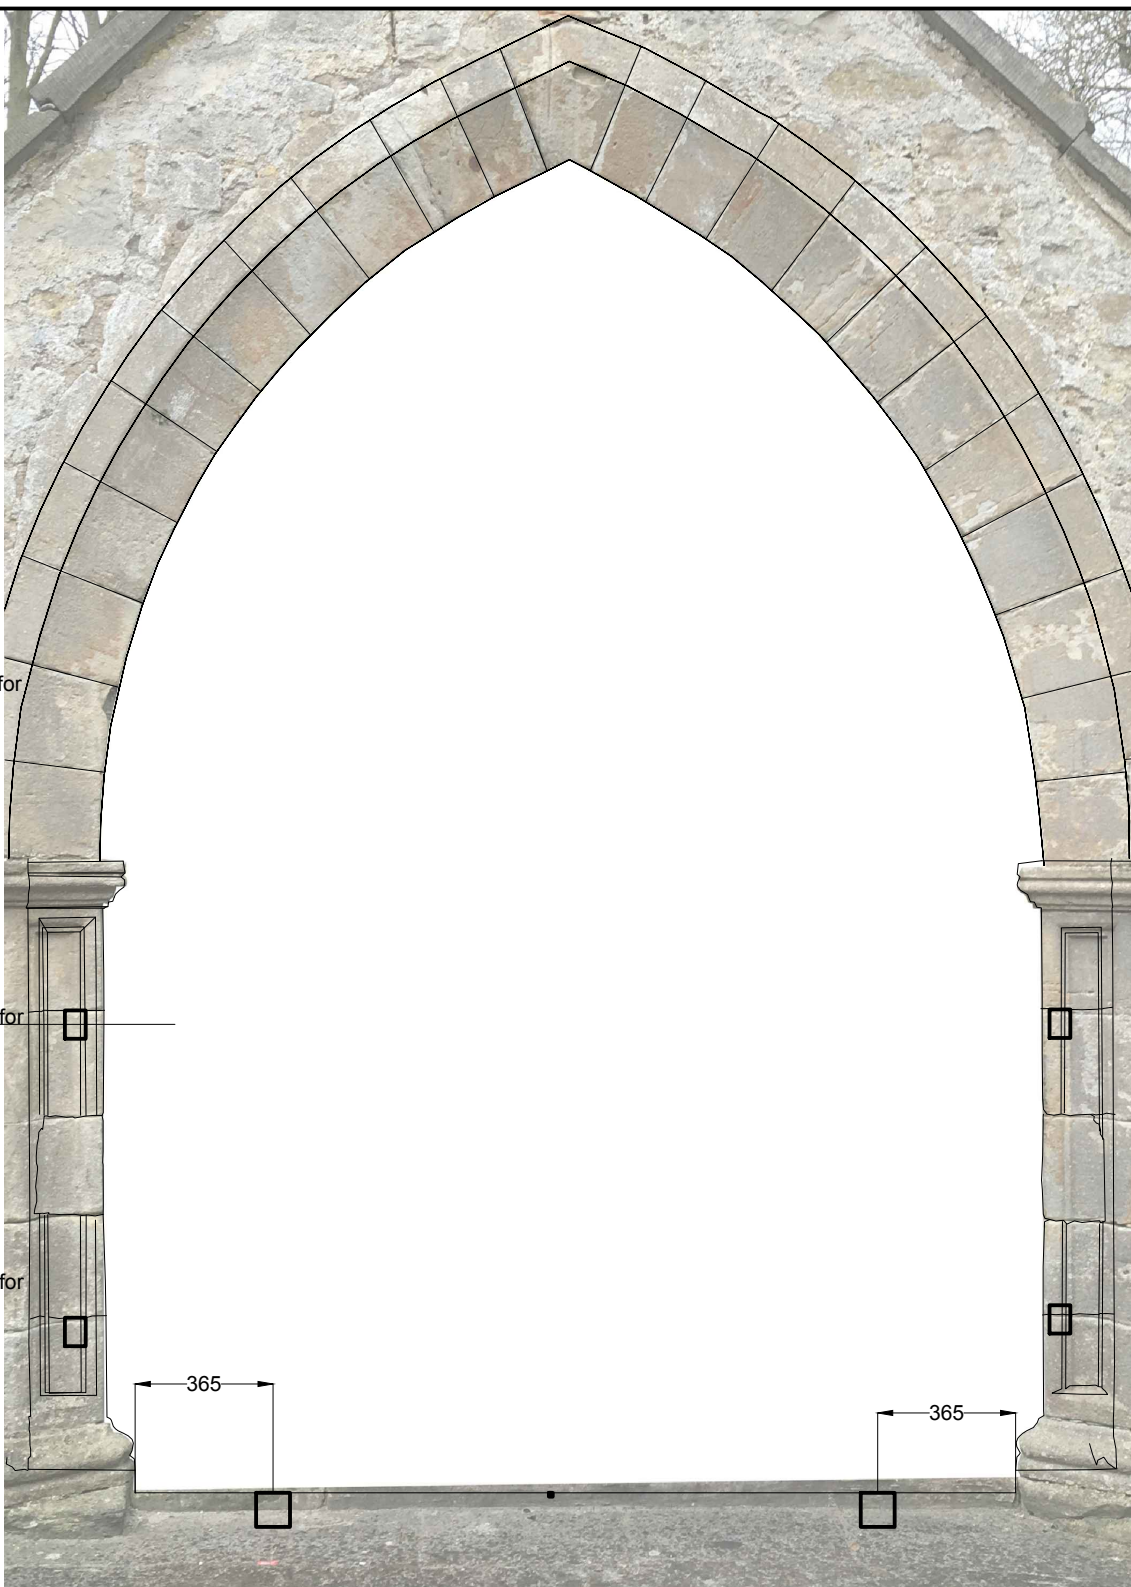

Rectified Photo (1:20)

Screen and Gates into Inglis Aisle 'D03'

New Powder coated Mild Steel Gates into existing pockets in Arched Stonework.



Photo 1

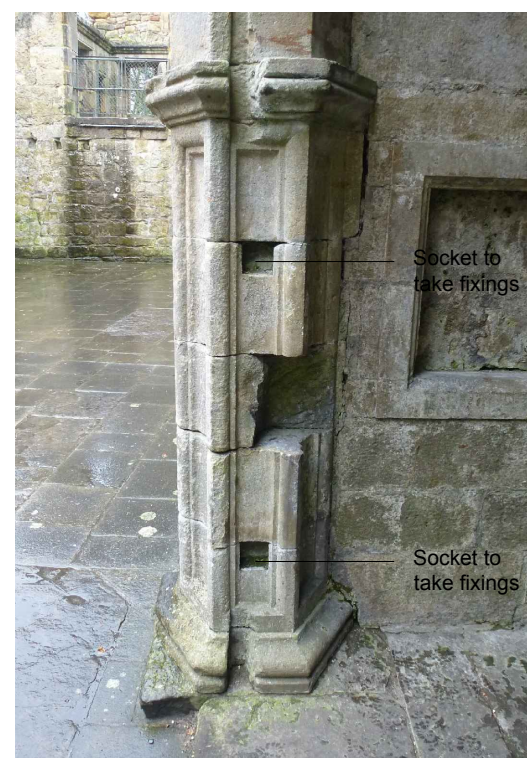


Photo 2

MONUMENT	ST BRIDGETS KIRK
PROJECT	New Gates into Inglis Aisle

	HISTORIC ENVIRONMENT SCOTLAND	ÀRAINNEACHD EACHDRAIDHEIL ALBA
---	-------------------------------------	--------------------------------------

PROJECT DRAWING NUMBER		SMC		
SCALE	1:20, 1:100 @ A3		ARCHITECT	DMBorthwick
DATE	Jan '2017		DRAWN BY	BTPrangle
ARCHIVE NUMBER			365/266/075	