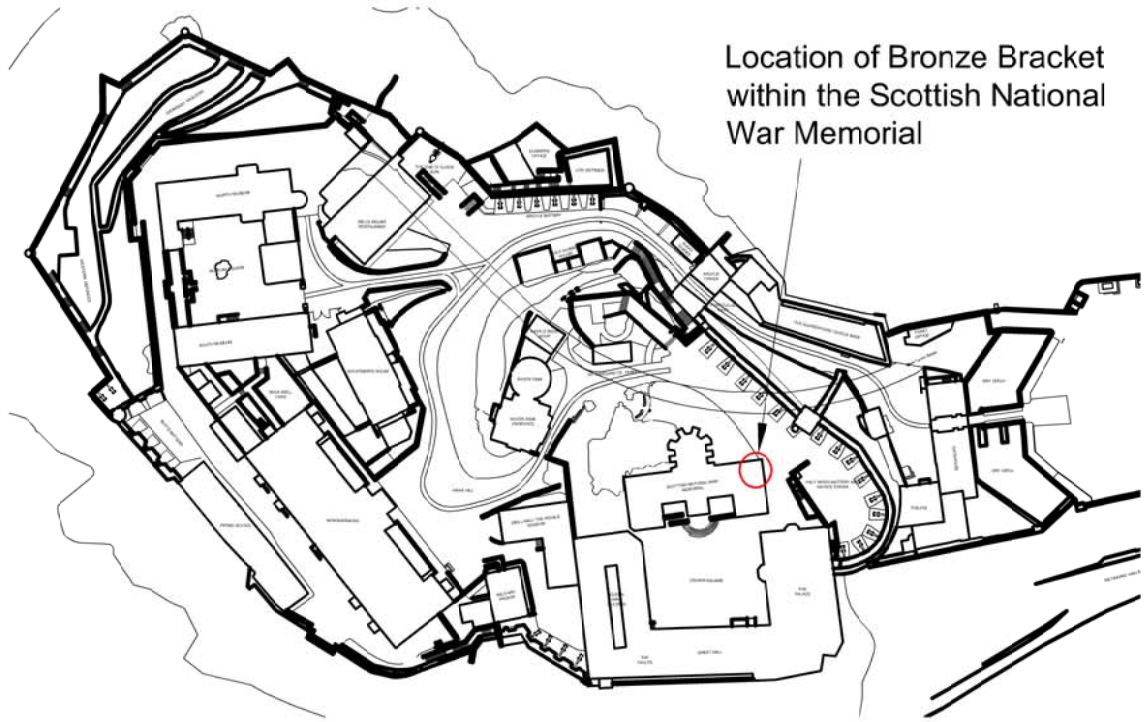

Location Plan (Not to Scale)

Notes:

Bronze bracket as used elsewhere within the SNWM, to be braced with additional matching bronze section to enable support of the White Engisn from HMS Royal Oak.

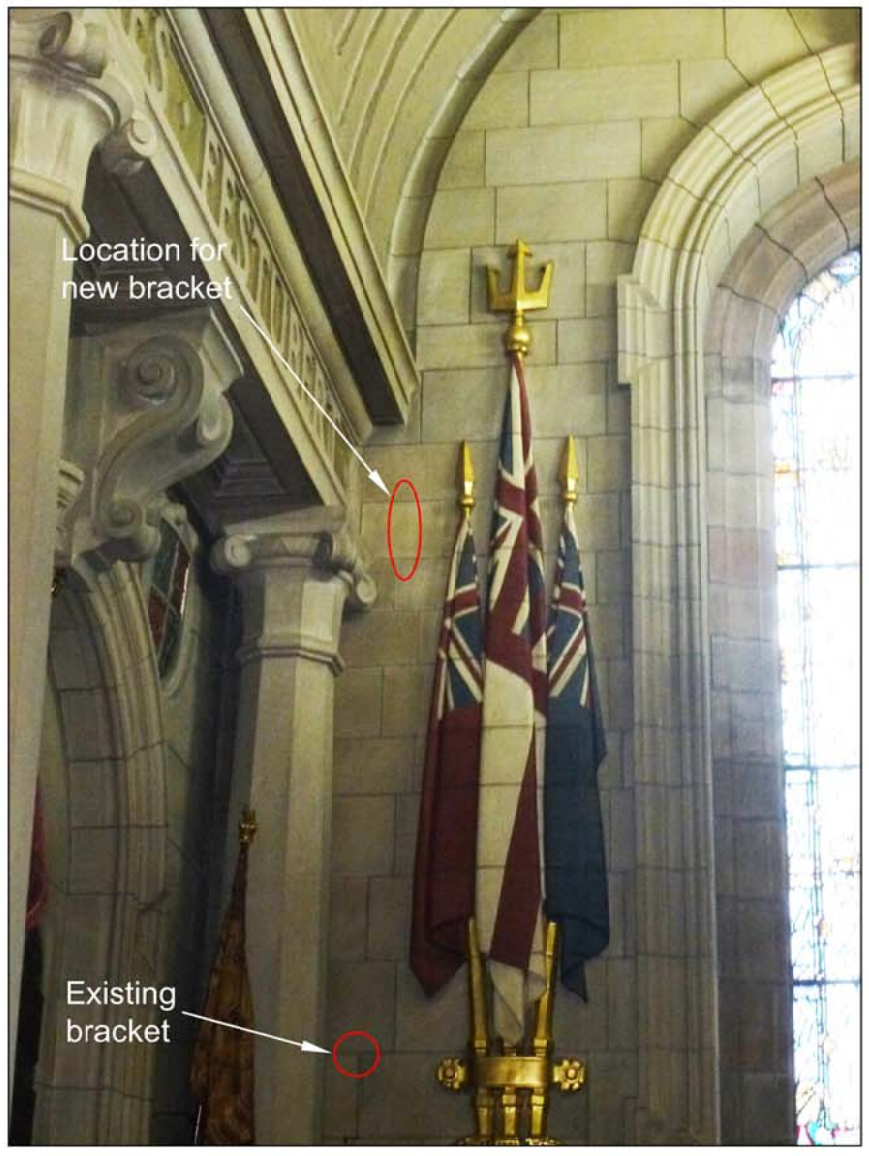

Bronze Bracket - Proposed Position

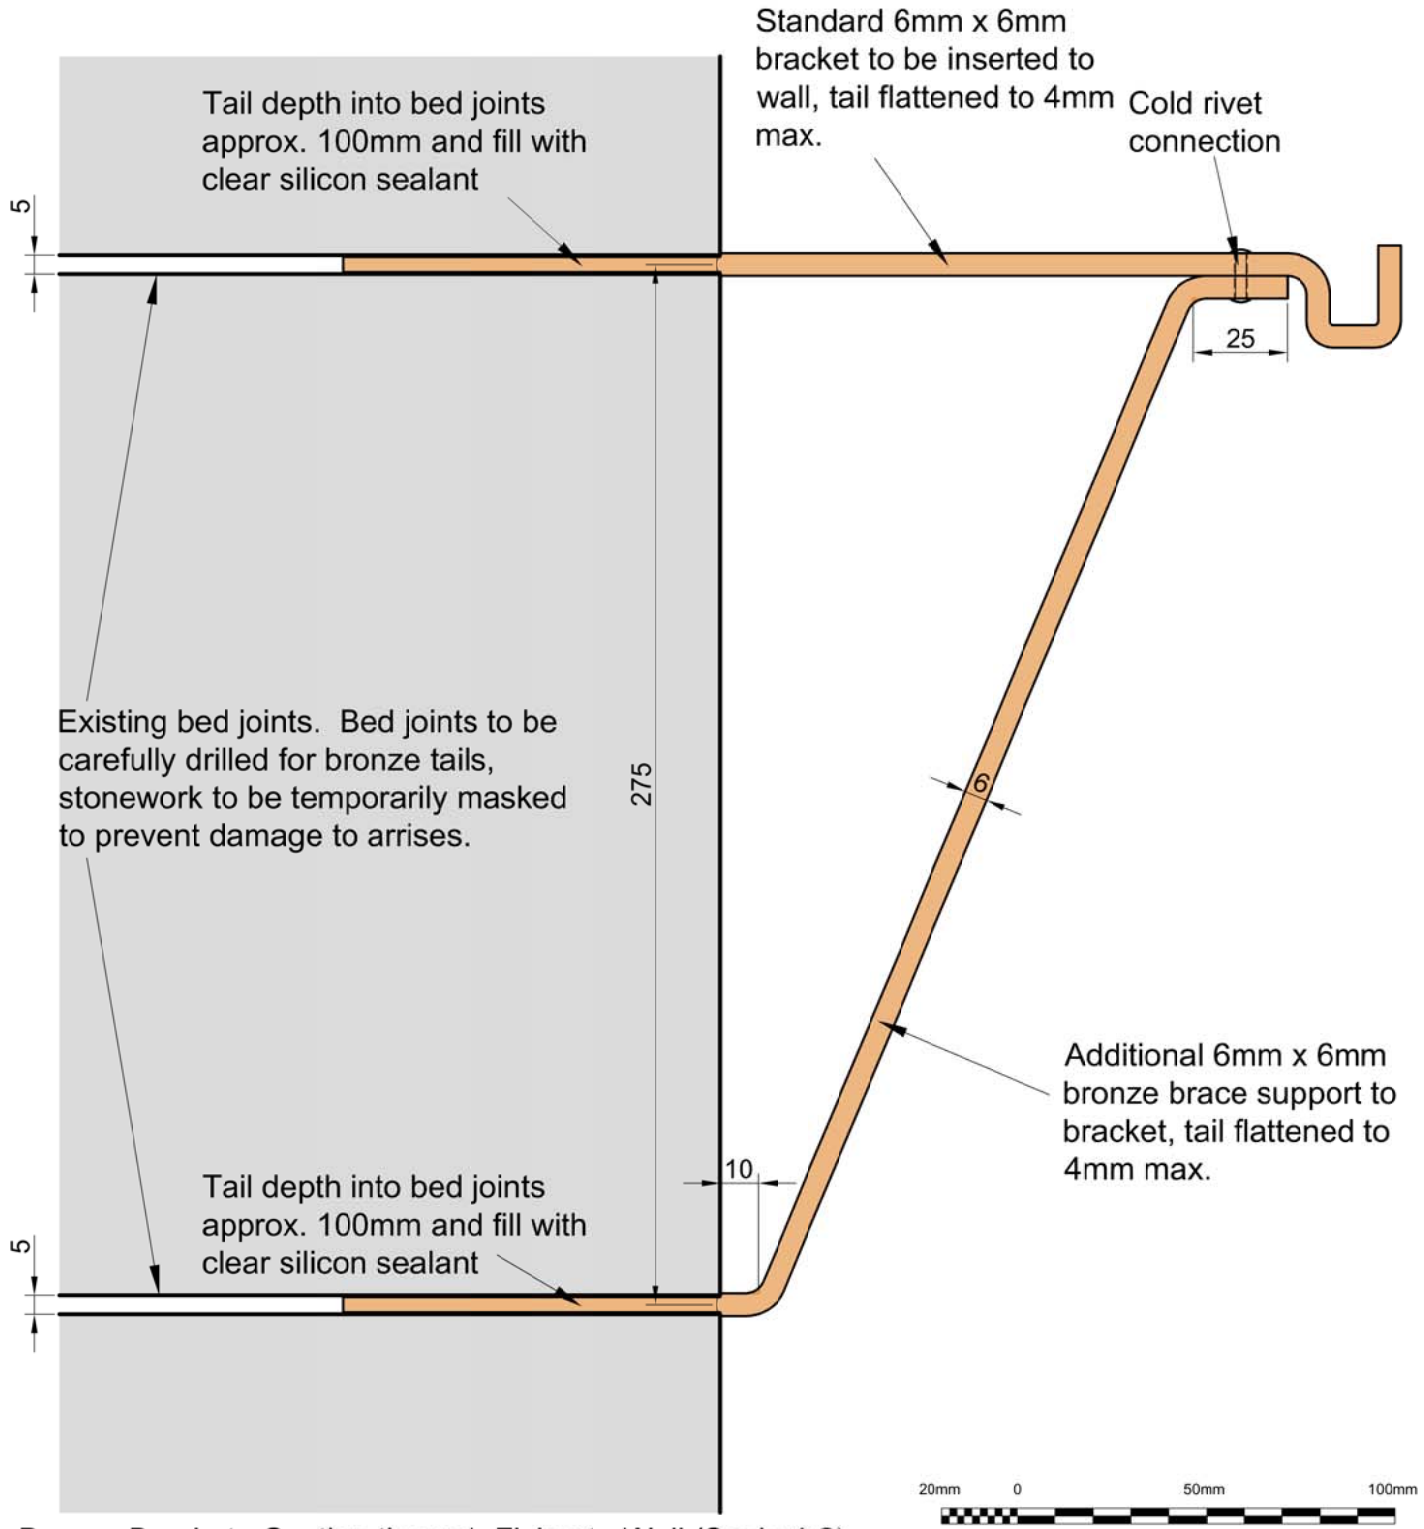

Bronze Bracket - Section through Fixing to Wall (Scale 1:2)

Revisions:

SMCP

BUILDING	Edinburgh Castle
PROJECT	Scottish National War Memorial Addition to Bronze Bracket

HISTORIC ENVIRONMENT SCOTLAND | ÀRAINNEACHD EACHDRAIDHEIL ALBA

PROJECT DRAWING NUMBER	130L012017-SMC001		
SCALE	1:2 @ A3	ARCHITECT	Bruce Chandler
DATE	8th February 2017	DRAWN BY	David Nicol
ARCHIVE NUMBER	-------		

© Crown Copyright. Historic Environment Scotland Scottish Charity No. SC045925