



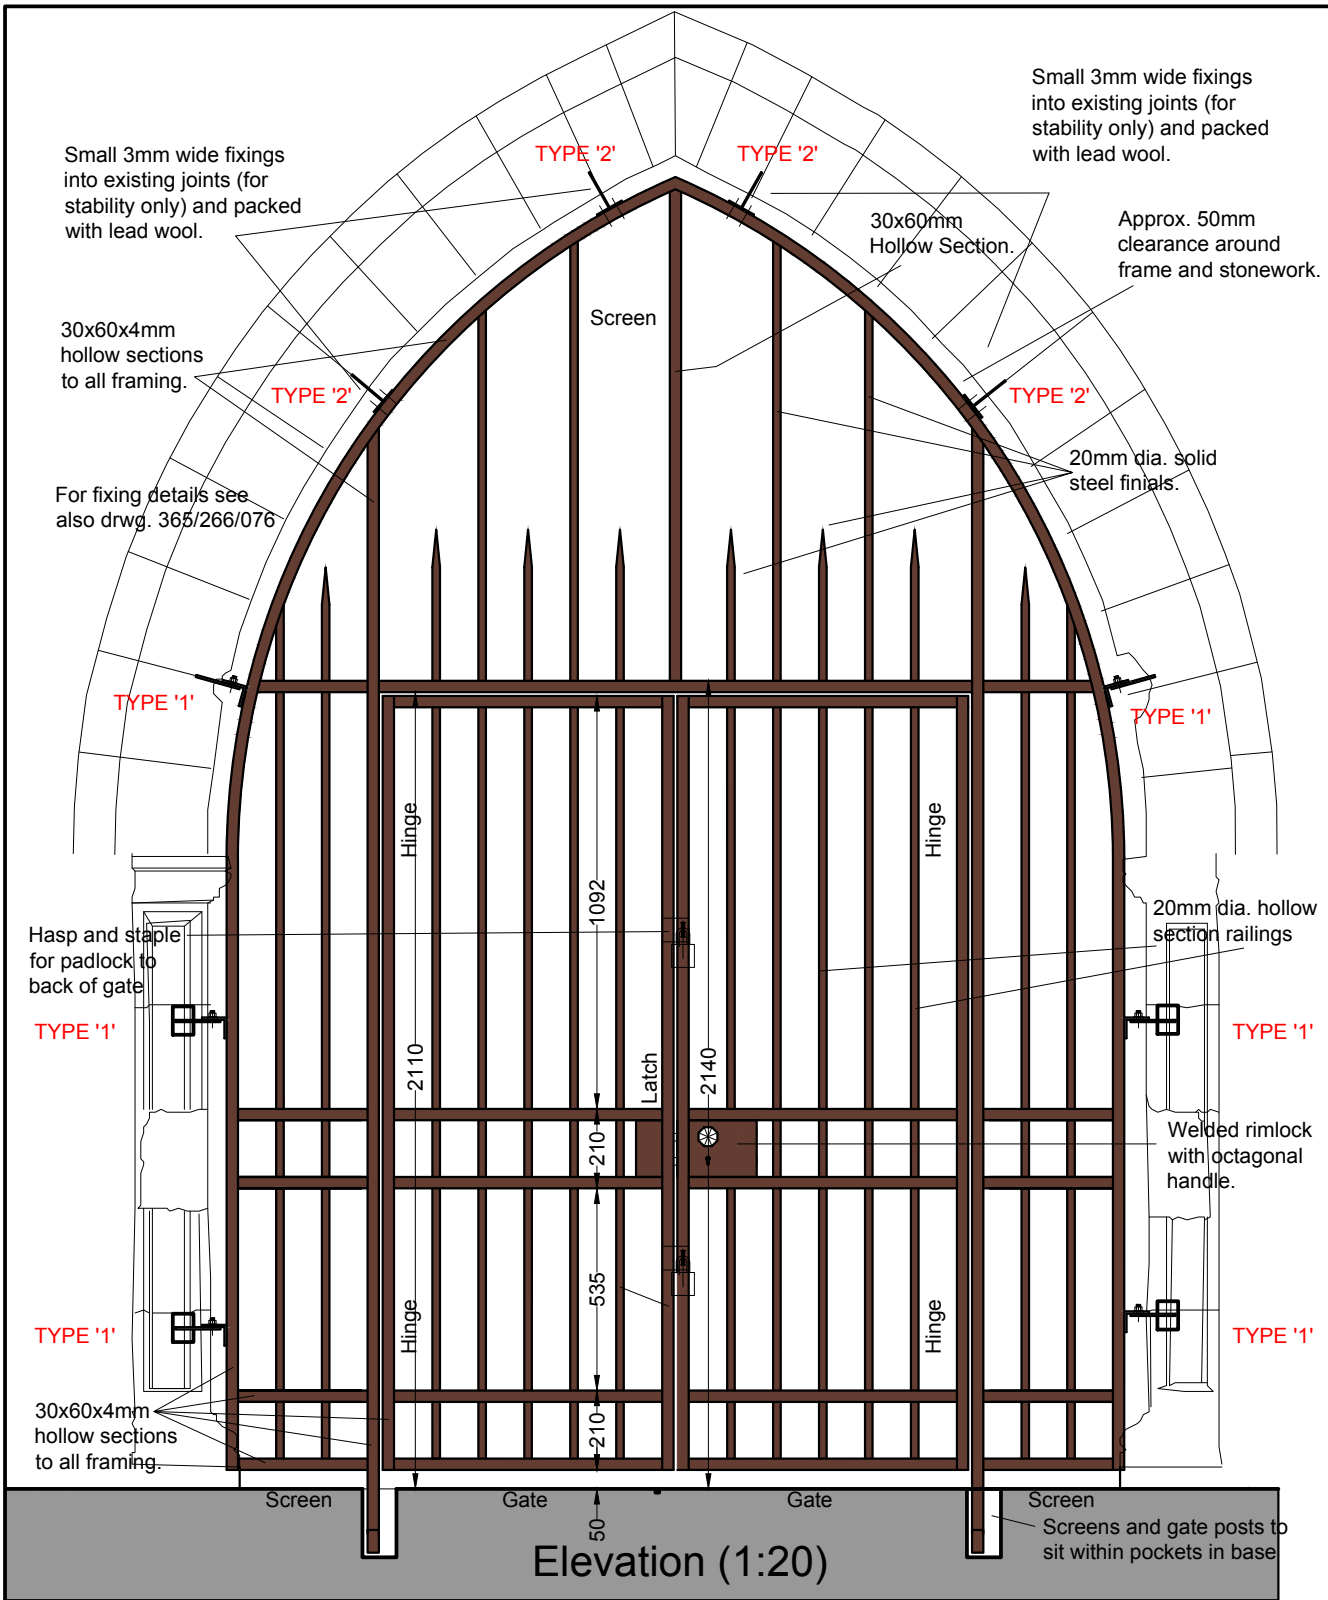


Photo 1 showing open sockets to take new gates.



Photo 2 showing open sockets to take new gates.

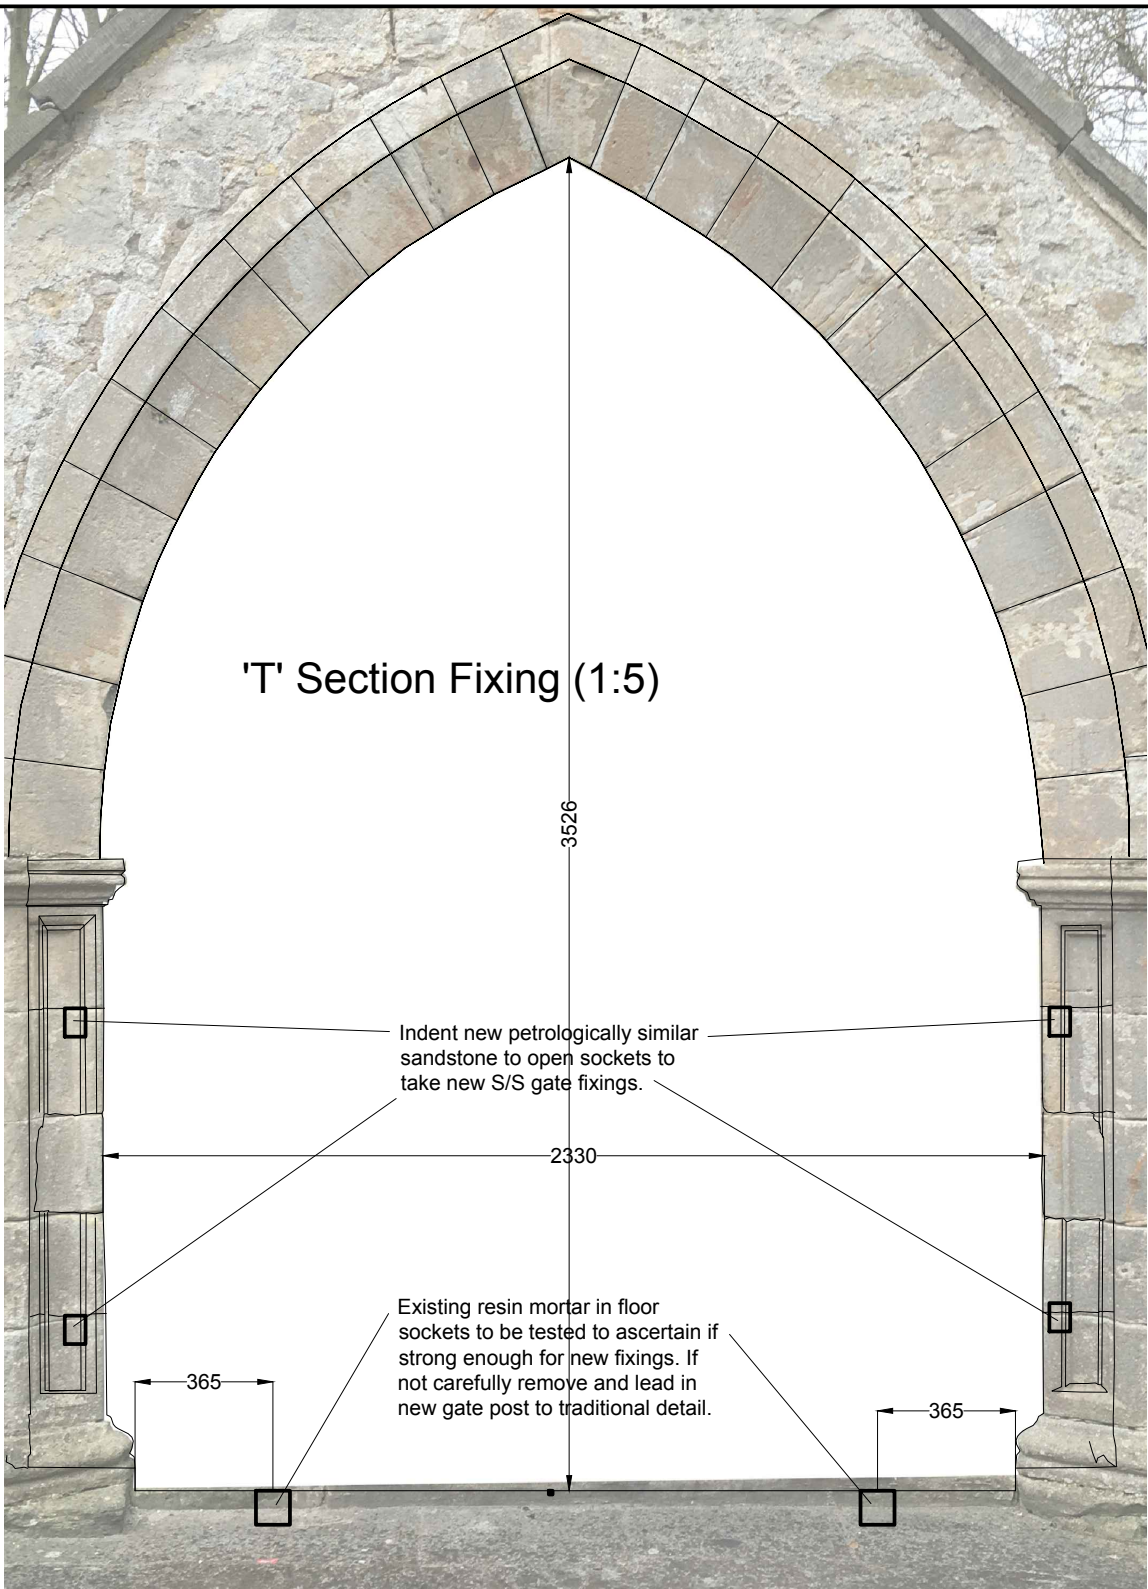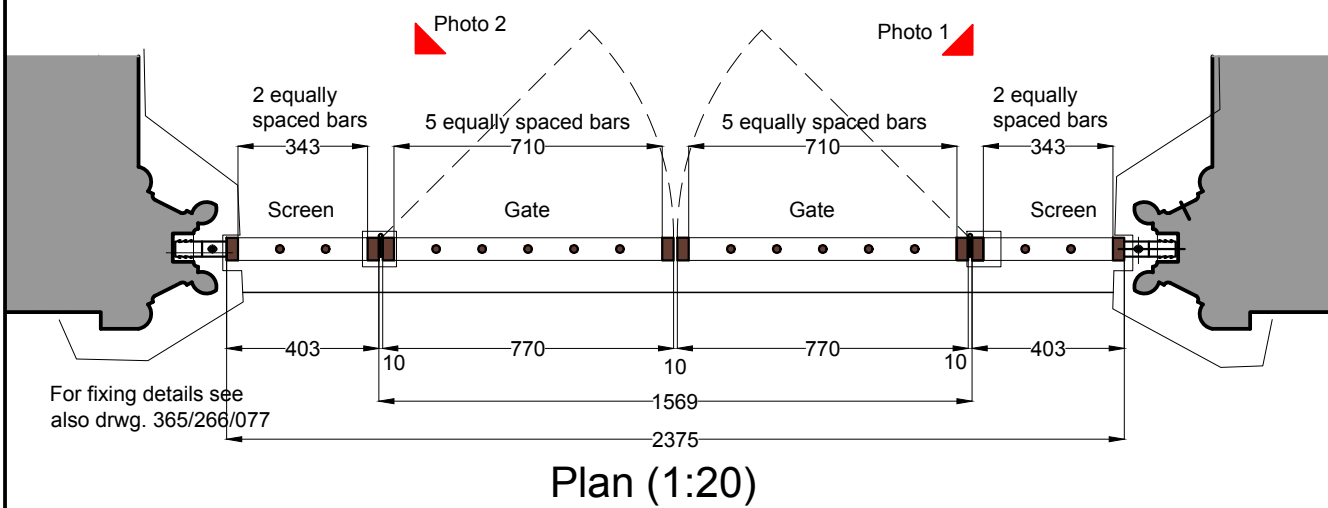

Rectified Photo (1:20)

Screen and Gates into Inglis Aisle 'D03'

New Powder coated Mild Steel Gates fixed into existing pockets in Arched Stonework using S/S holdfasts.
Gates and screens to be Galvanised and Powder Coated to RAL 8022 Black/Brown.

REV 'A'

Residual Risks:-

- A. Risk of falling masonry/tools
Work areas to be cordoned off at ground level - no public access.



MONUMENT	ST BRIDGETS KIRK
PROJECT	New Gates into Inglis Aisle

HISTORIC ENVIRONMENT SCOTLAND	ÀRAINNEACHD EACHDRAIDHEIL ALBA
-------------------------------	--------------------------------

PROJECT DRAWING NUMBER	365/266/075 (A)
SCALE	1:20, 1:100 @ A3
ARCHITECT	DMBorthwick
DATE	Jan '2017
DRAWN BY	BTPringle
ARCHIVE NUMBER	