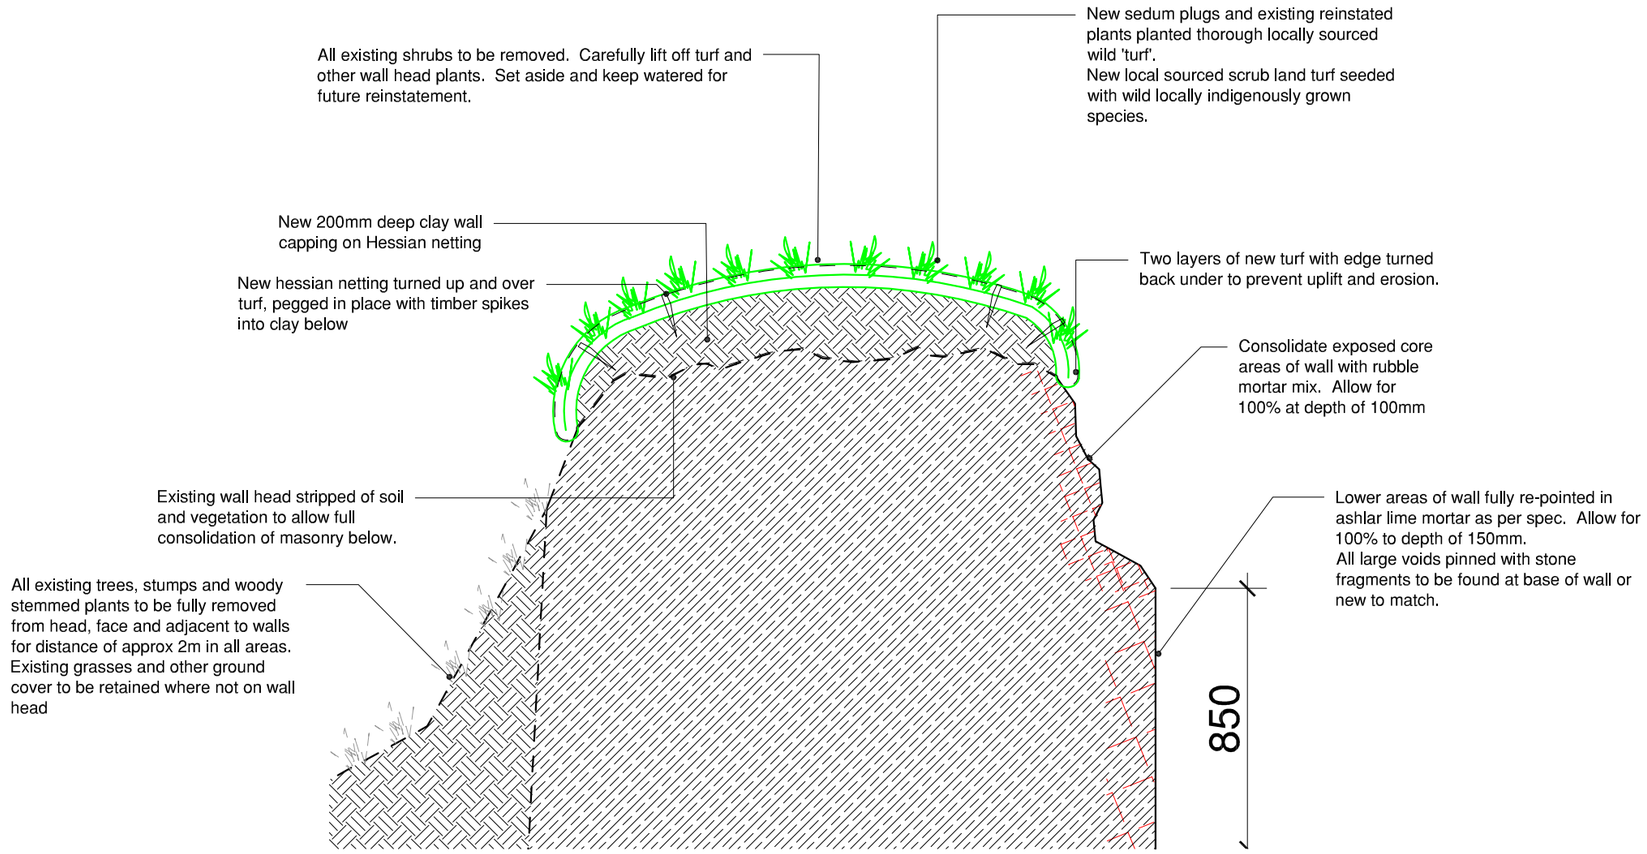

1 SOFT CAPPING DETAIL

SCALE 1:20@ A3

notes:

1. This drawing to be read together with all other drawings and specifications. Any discrepancies to be reported immediately to the Architect.
2. Only CONSTRUCTION or CONTRACT status drawings to be used for construction purposes.
3. This drawing and its design are copyright property of Arc Architects and is not to be reproduced without the permission of Arc Architects.
4. Do not scale off this drawing for CONSTRUCTION purposes. Site sizes to be taken as required and confirmed prior to manufacture or installation.

rev: B - 2020.02.17 - Update for SMC
A - 2019.01.13 - Prepared for client comment

project:
PEEL TOWER
CASTLE SEMPLE

client:
GARNOCK CONNECTIONS
RSPB

drawing:
PROPOSED
SOFT CAPPING DETAIL

Arc Architects Ltd
31a Bonnygate
Cupar
Fife
KY15 4BU
T : 01334 659 800
E : office@arc-architects.com
W : www.arc-architects.com
Company No: 493204
Registered in Scotland
architecture research conservation

scale: 1:20 @ A3

drawn: PH

date: 2020.01.10

status:
SMC

drawing no: 19032 302

revision no: B