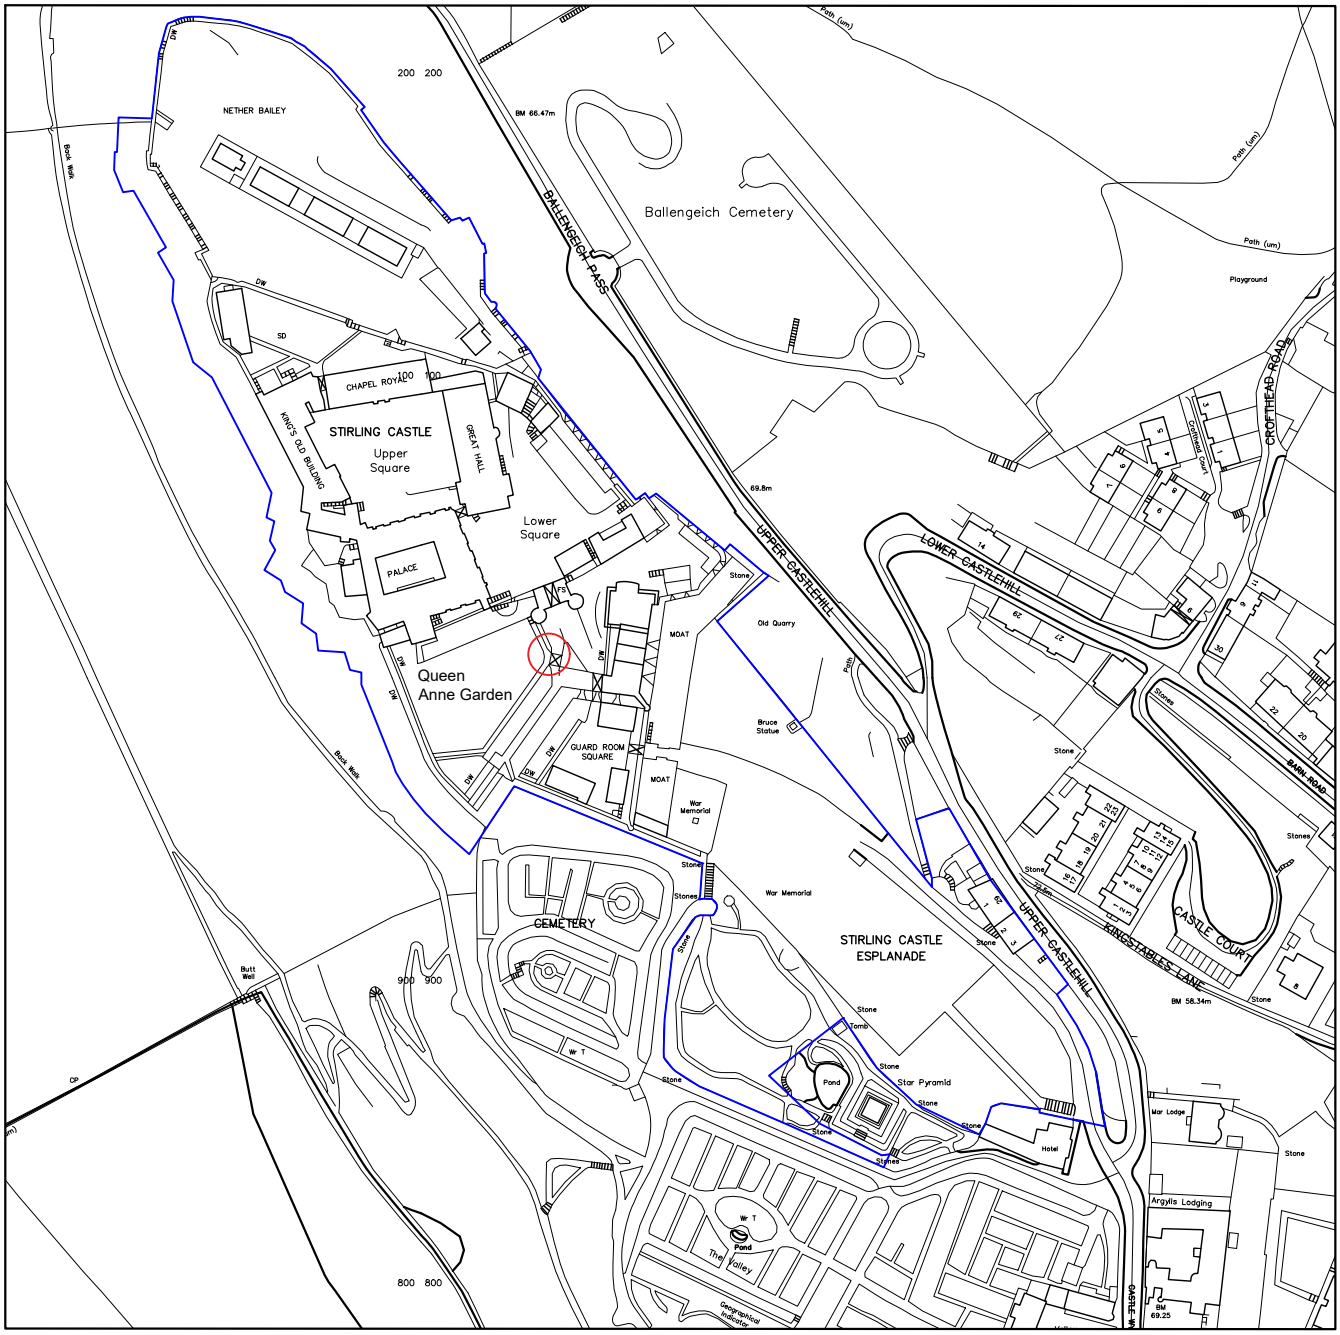

50m 0 20m 50m 100m 200m

Scale 1:2500

N

Boundary of PIC

Contains Historic Environment Scotland, Ordnance Survey and Aerial Imagery Data © Historic Environment Scotland © Crown copyright and database rights 2020 Ordnance Survey [100057073] © Getmapping

Ordnance Survey Data
You are permitted to use this data solely to enable you to respond to, or interact with, the organisation that provided you with the data. You are not permitted to copy, sub-licence, distribute or sell any of this data to third parties in any form.

MONUMENT: STIRLING CASTLE	ARCHITECT: J Mulcair	DRAWN BY: IDC
	SCALE: 1:2500 @ A4	DATE: February 2020
PROJECT: Queen Anne Garden Location Plan	PROJECT DRAWING NUMBER: PIC111-U-Location Plan	
	ARCHIVE NUMBER:	

HISTORIC ENVIRONMENT SCOTLAND | ÀRAINNEACHD EACHDRAIDHEIL ALBA

© Historic Environment Scotland - Scottish Charity No. SC045925