Do not scale off drawings, work to figured dimensions only. Check dimensions on site. Clarify any discrepancies and ambiguities with issuer prior to construction. Drawings to be read in conjunction with all relevant specifications and schedules.
Copyright reserved.

Dunnottar Castle

Benholm's Lodging & Keep
E180125
DC_PATHS_01
1:50 @ A3
03/10/2024

PROPOSED IMPROVEMENTS TO PATH & STEPS IN VICINITY OF PEND BETWEEN BENHOLM'S LODGING & KEEP

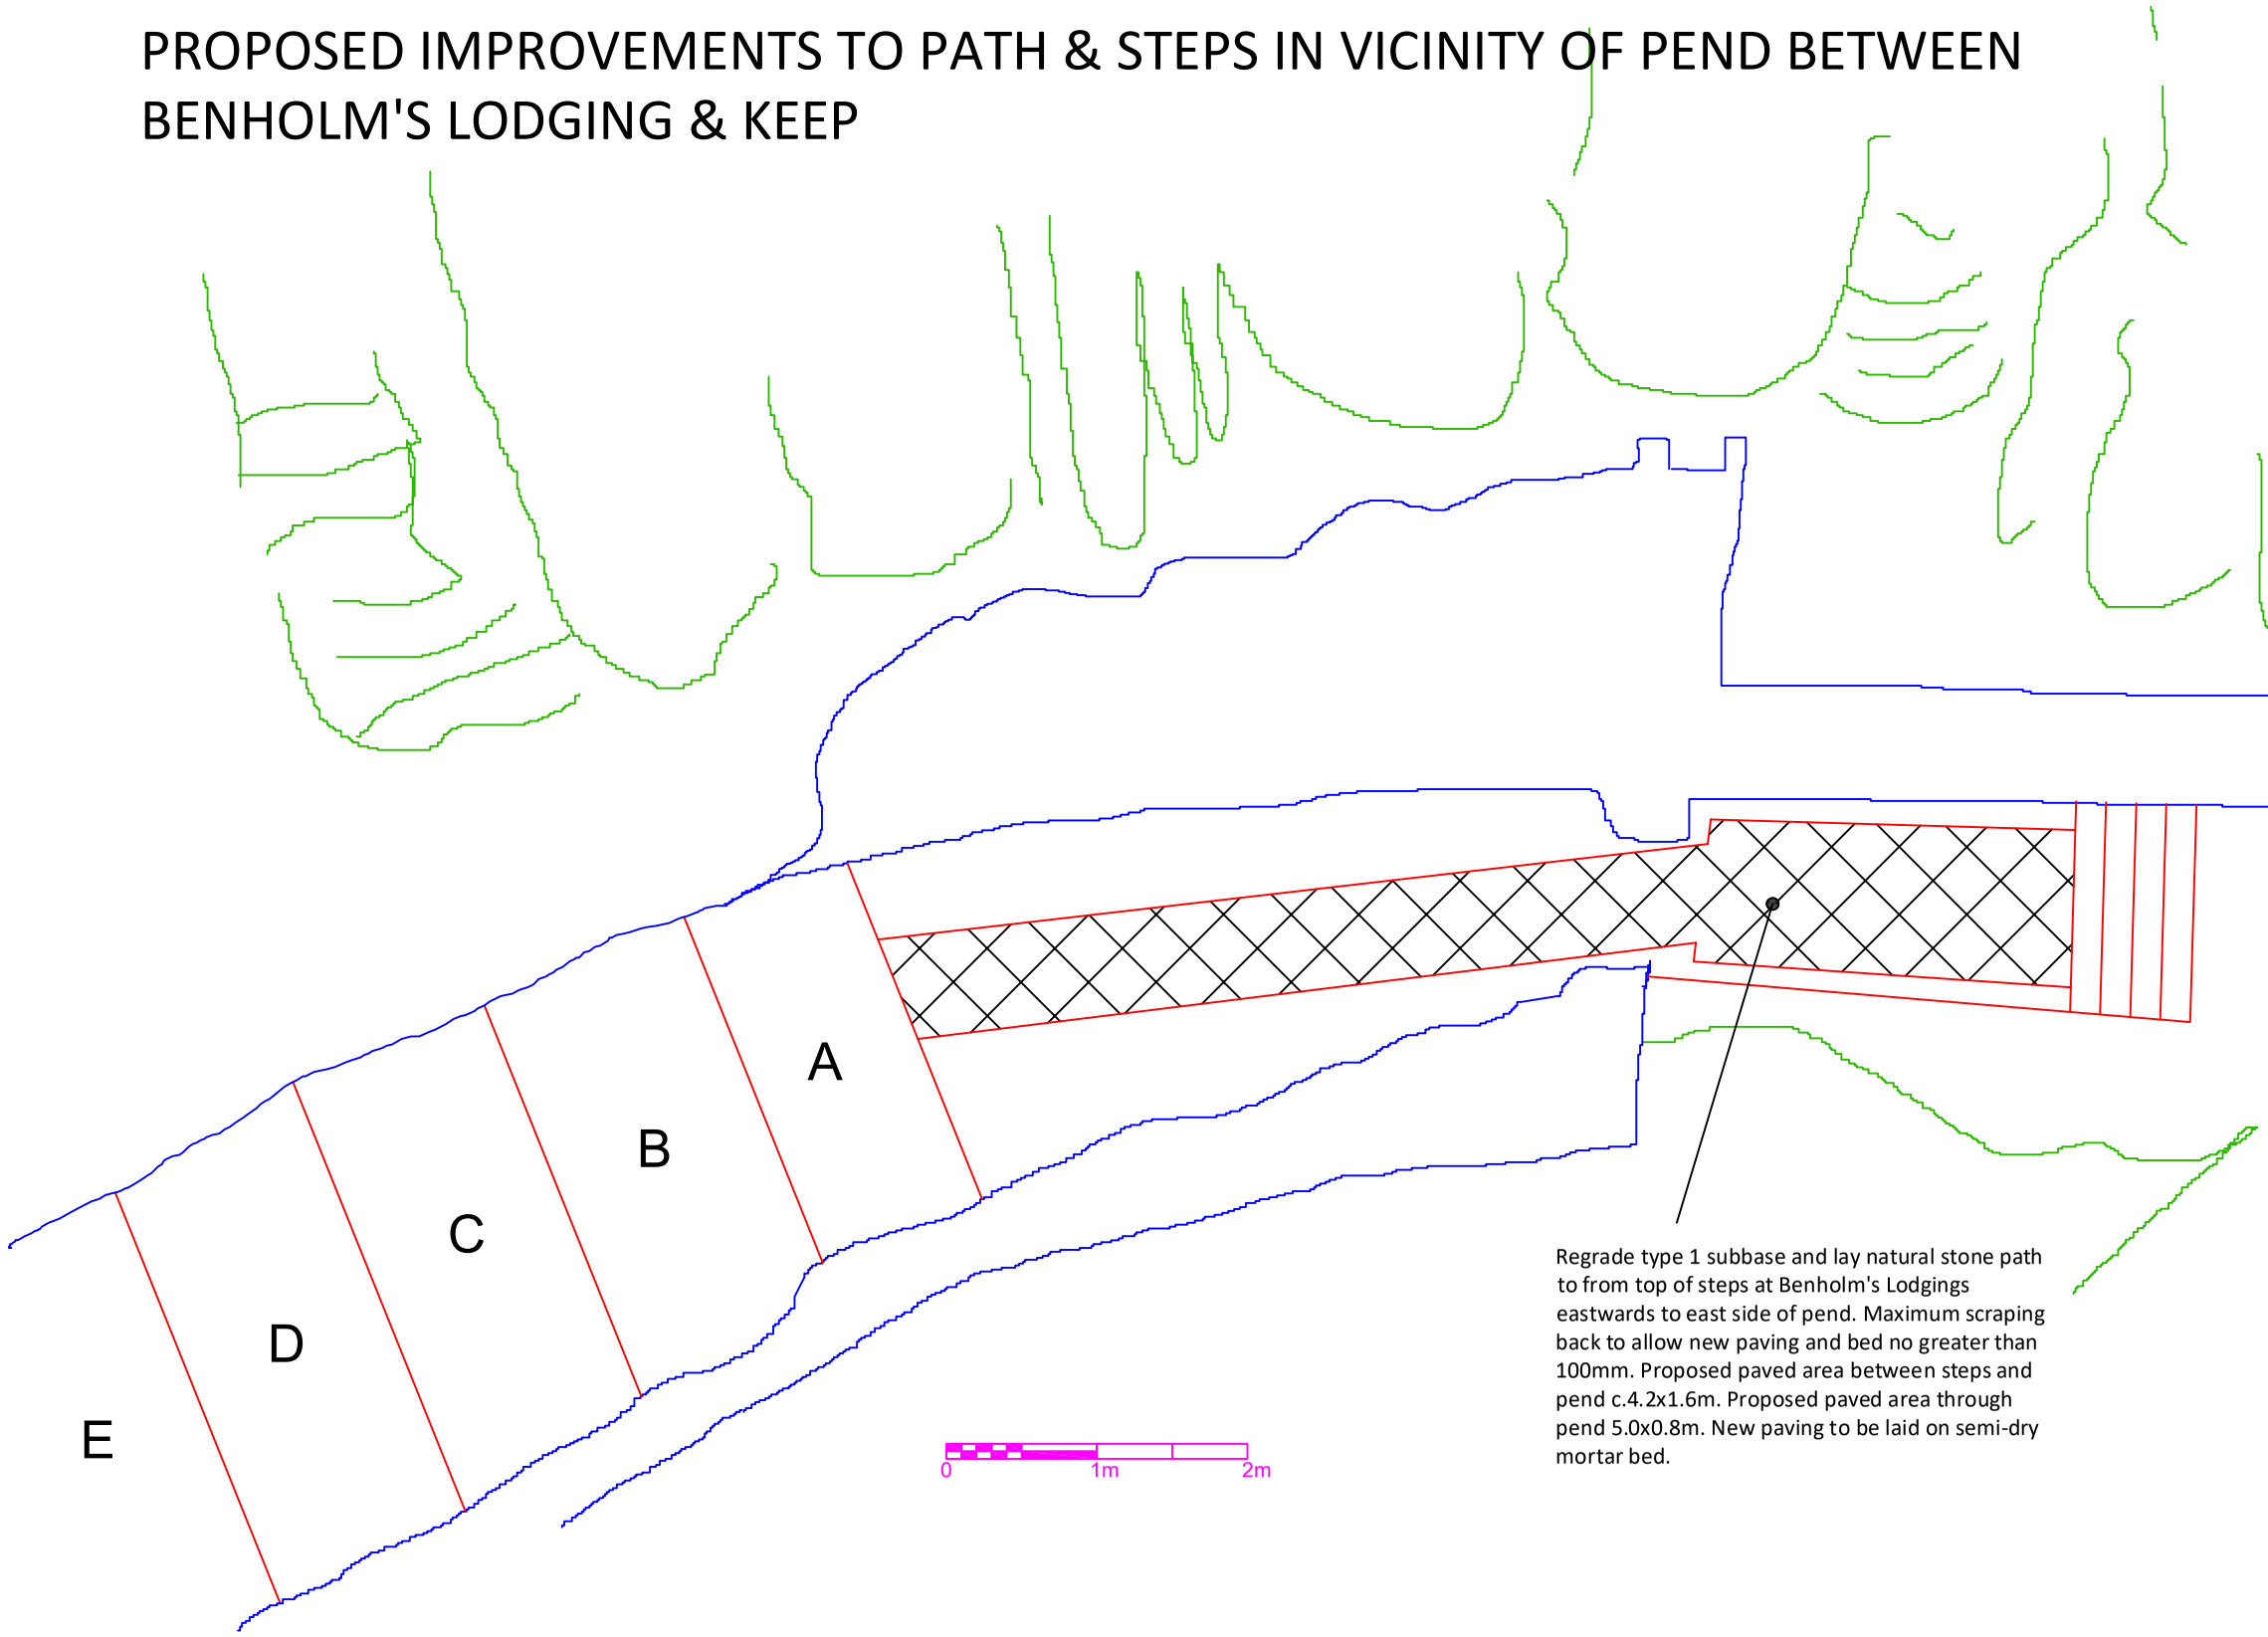

Regrade type 1 subbase and lay natural stone path to from top of steps at Benholm's Lodgings eastwards to east side of pend. Maximum scraping back to allow new paving and bed no greater than 100mm. Proposed paved area between steps and pend c.4.2x1.6m. Proposed paved area through pend 5.0x0.8m. New paving to be laid on semi-dry mortar bed.

ADAMS NAPIER PARTNERSHIP
Chartered Building Surveyors and Heritage Consultants
2 Copperbeech Court, Cavalry Park, Peebles EH45 9BU
admin@adamsnapier.co.uk www.adamsnapier.co.uk 01721588110