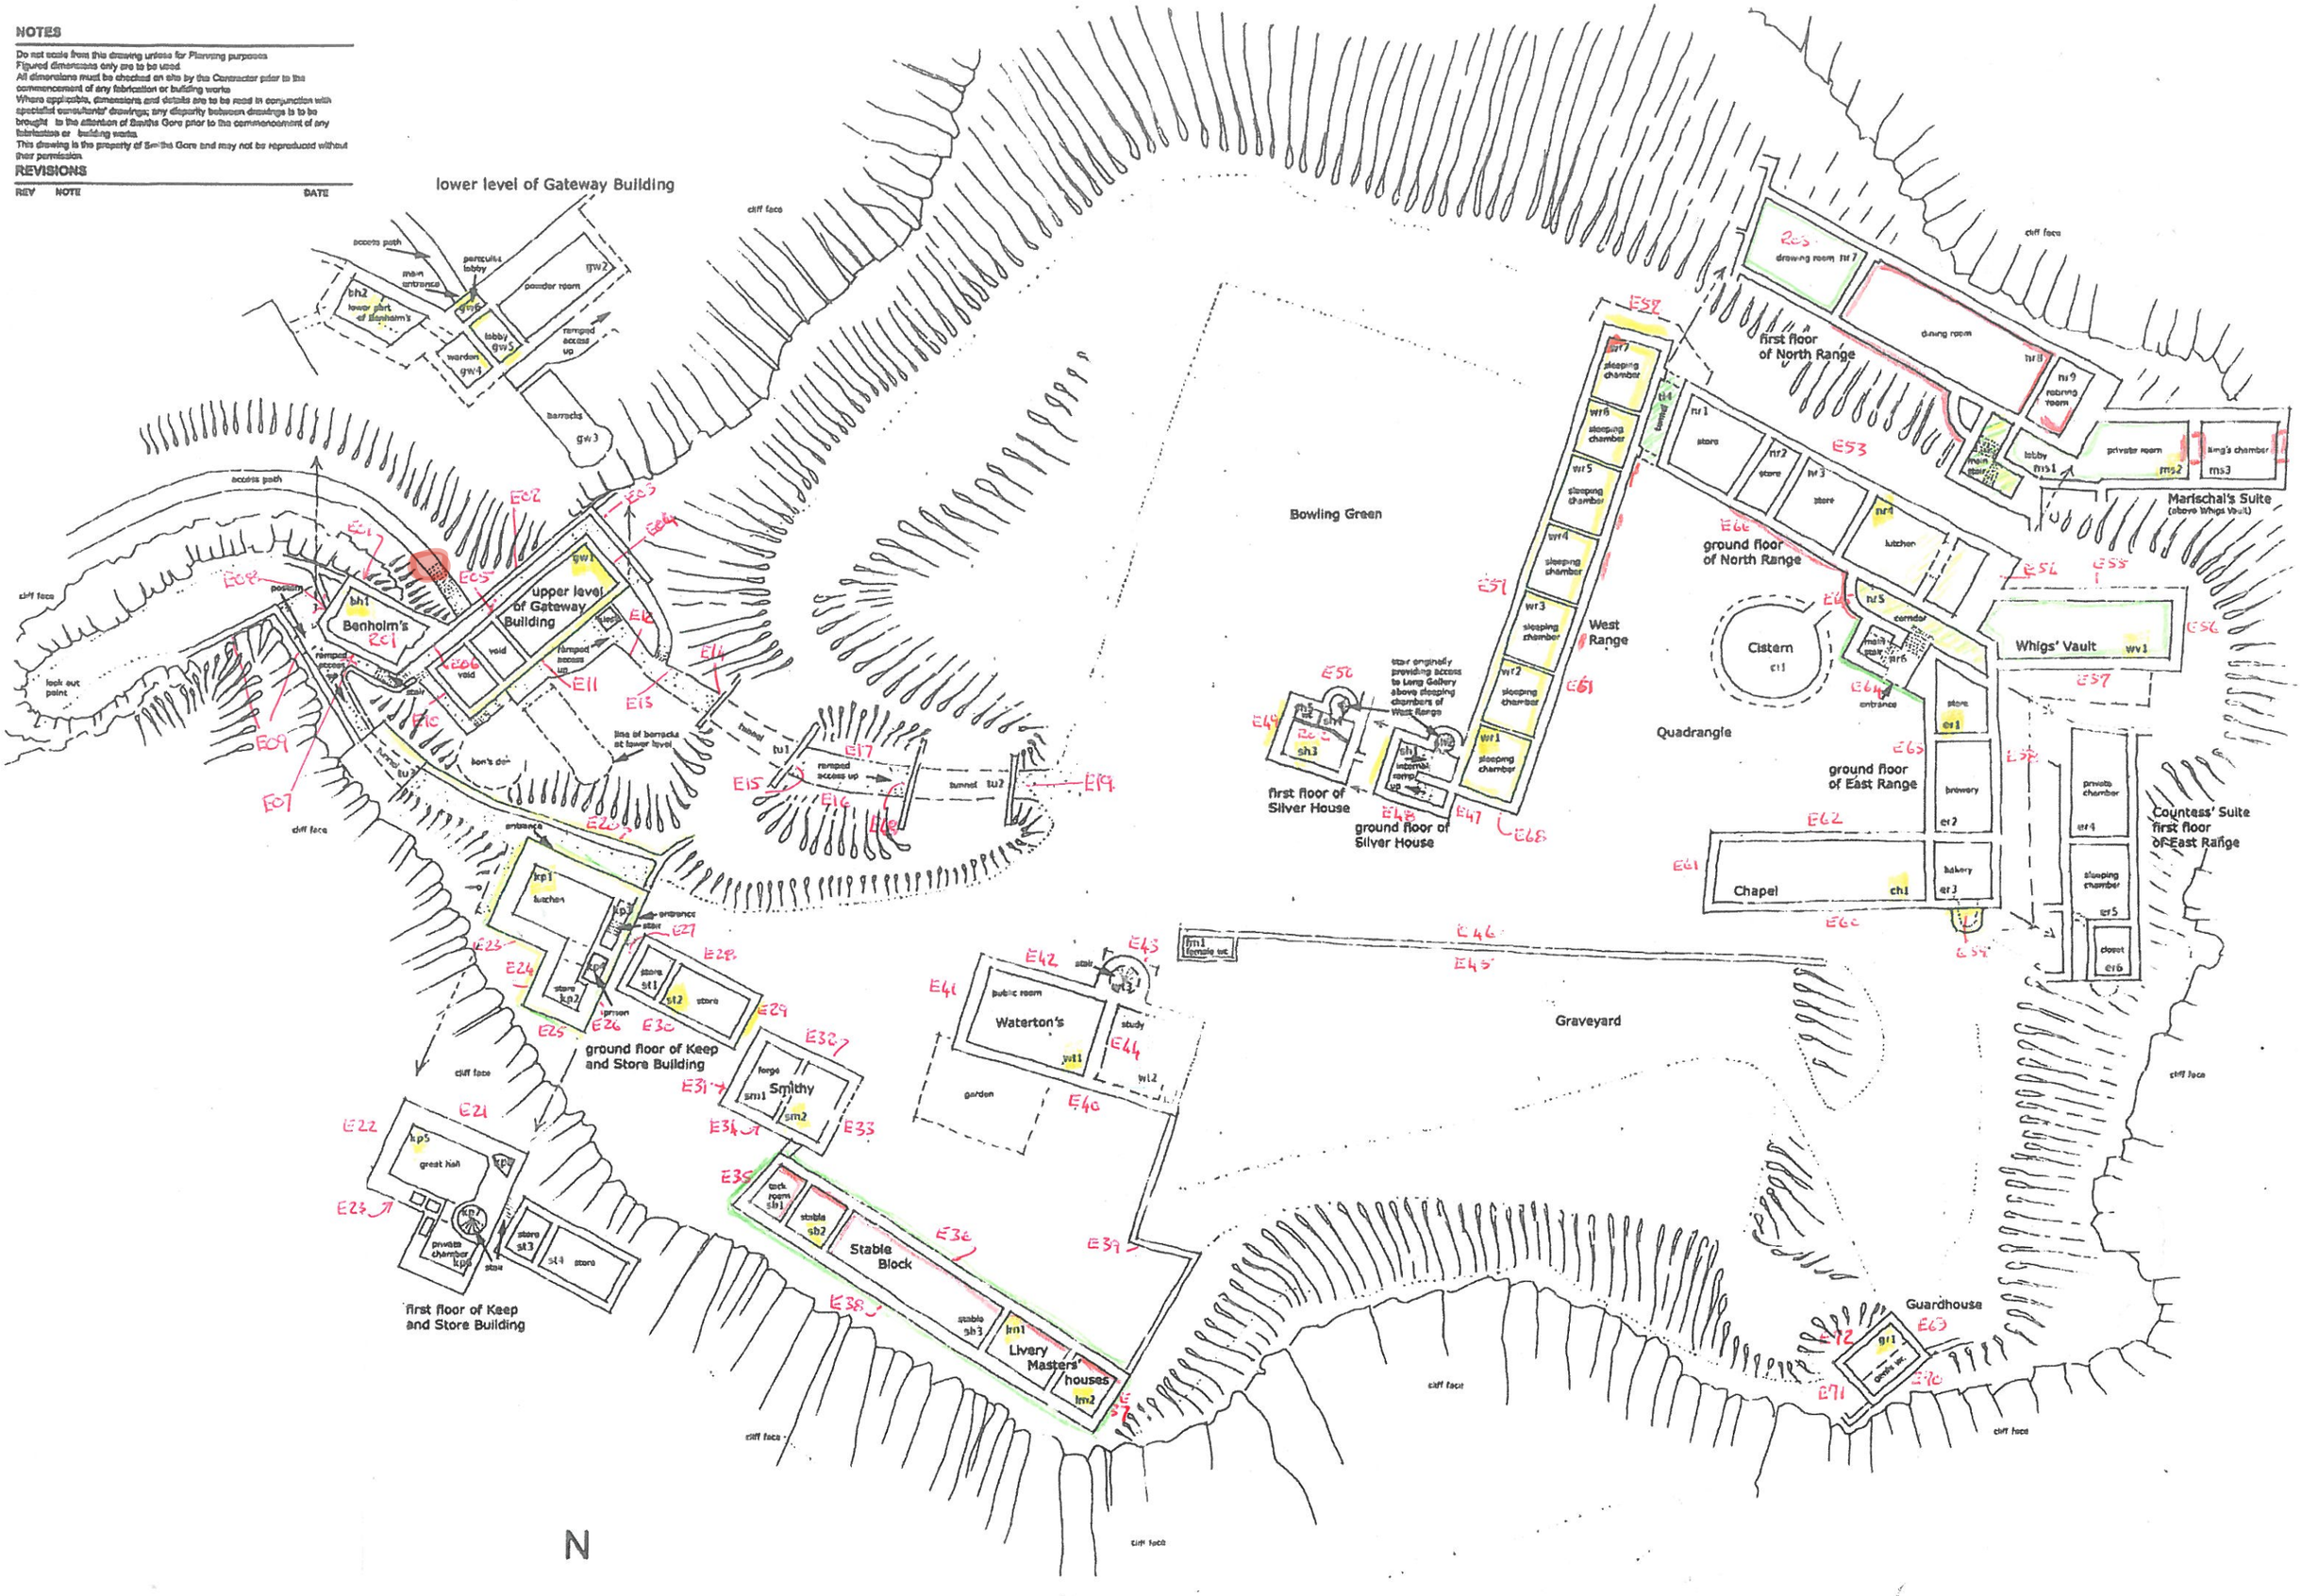
NOTES
Do not scale from this drawing unless for Planning purposes
Figured dimensions only are to be used
All dimensions must be checked on site by the Contractor prior to the commencement of any fabrication or building works
Where applicable, dimensions and details are to be read in conjunction with specialist consultants' drawings; any disparity between drawings is to be brought to the attention of Smiths Gore prior to the commencement of any fabrication or building works
This drawing is the property of Smiths Gore and may not be reproduced without their permission
REVISIONS
REV NOTE DATE
lower level of Gateway Building
access path
main entrance
portcullis lobby
powder room
lower part of Benholm's
lobby
warden
ramped access up
barracks
cliff face
Benholm's
upper level of Gateway Building
void
ramped access up
line of barracks at lower level
look out point
tunnel
entrance
kitchen
store
ground floor of Keep and Store Building
first floor of Keep and Store Building
great hall
private chamber
Smithy
forge
Stable Block
stable
Livery Masters' houses
Waterton's
public room
garden
study
Graveyard
Bowling Green
West Range
sleeping chamber
first floor of Silver House
ground floor of Silver House
first floor of North Range
drawing room
dining room
robing room
private room
king's chamber
Marischal's Suite
(above Whigs Vault)
ground floor of North Range
kitchen
corridor
Cistern
Whigs' Vault
Quadrangle
ground floor of East Range
brewery
bakery
Chapel
Countess' Suite first floor of East Range
private chamber
sleeping chamber
closet
Guardhouse
N