
Top

Project: Gairlochy gate	Street:
Project number:	City:
Customer: Scottish Cabals	Telephone:
Contact Partner:	Facsimile:

LAS PLANT HIRE LTD

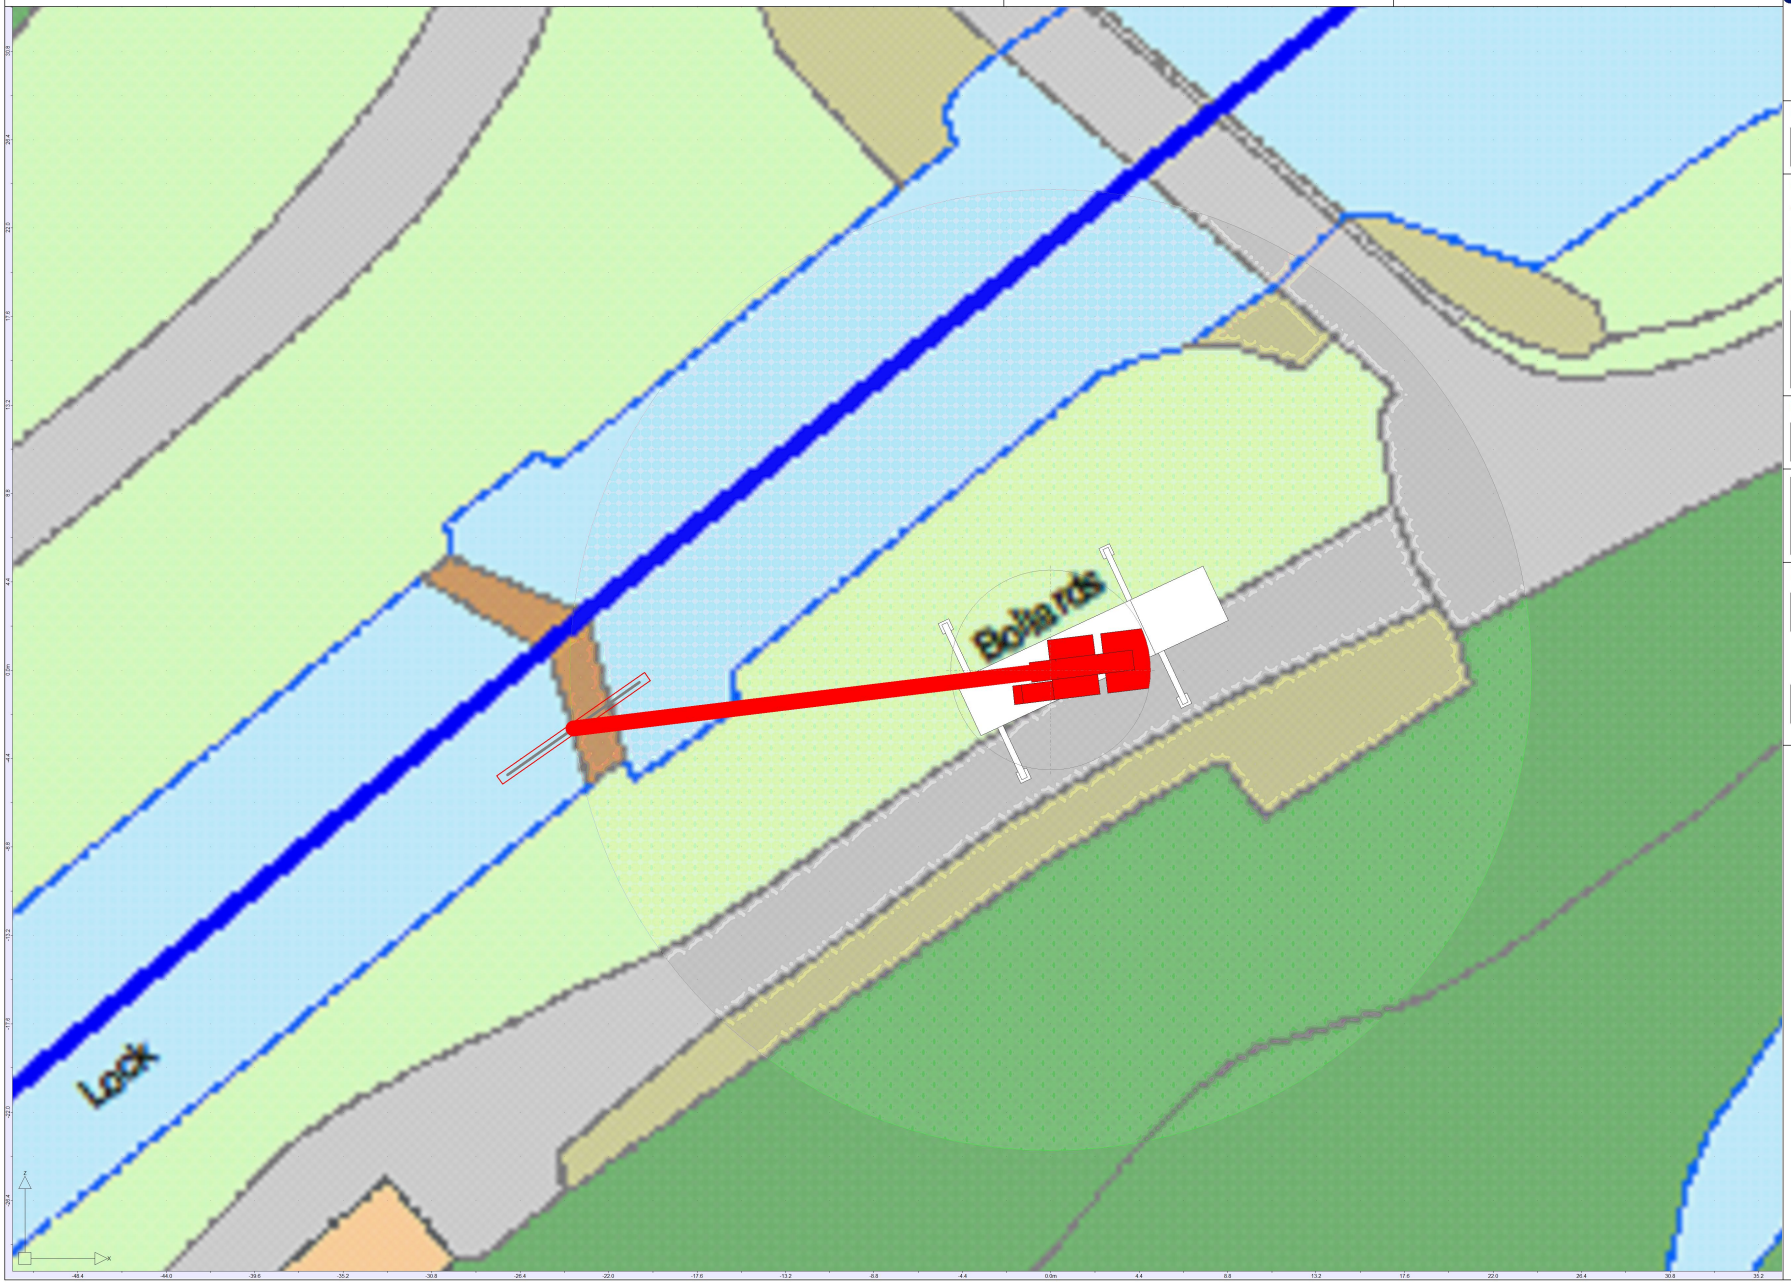

Radius/Radius height
23.92 m 16.77 m

Crane
Terex
Explorer 5800
Main boom
HA
29.7 m
26.1°

Counterweight
51.6t

8.40 m
360°

Load DIN/ISO
max: 18.73t
18.00t Load
+0.60t Hook
is: 18.60t
99.3% of max