
3

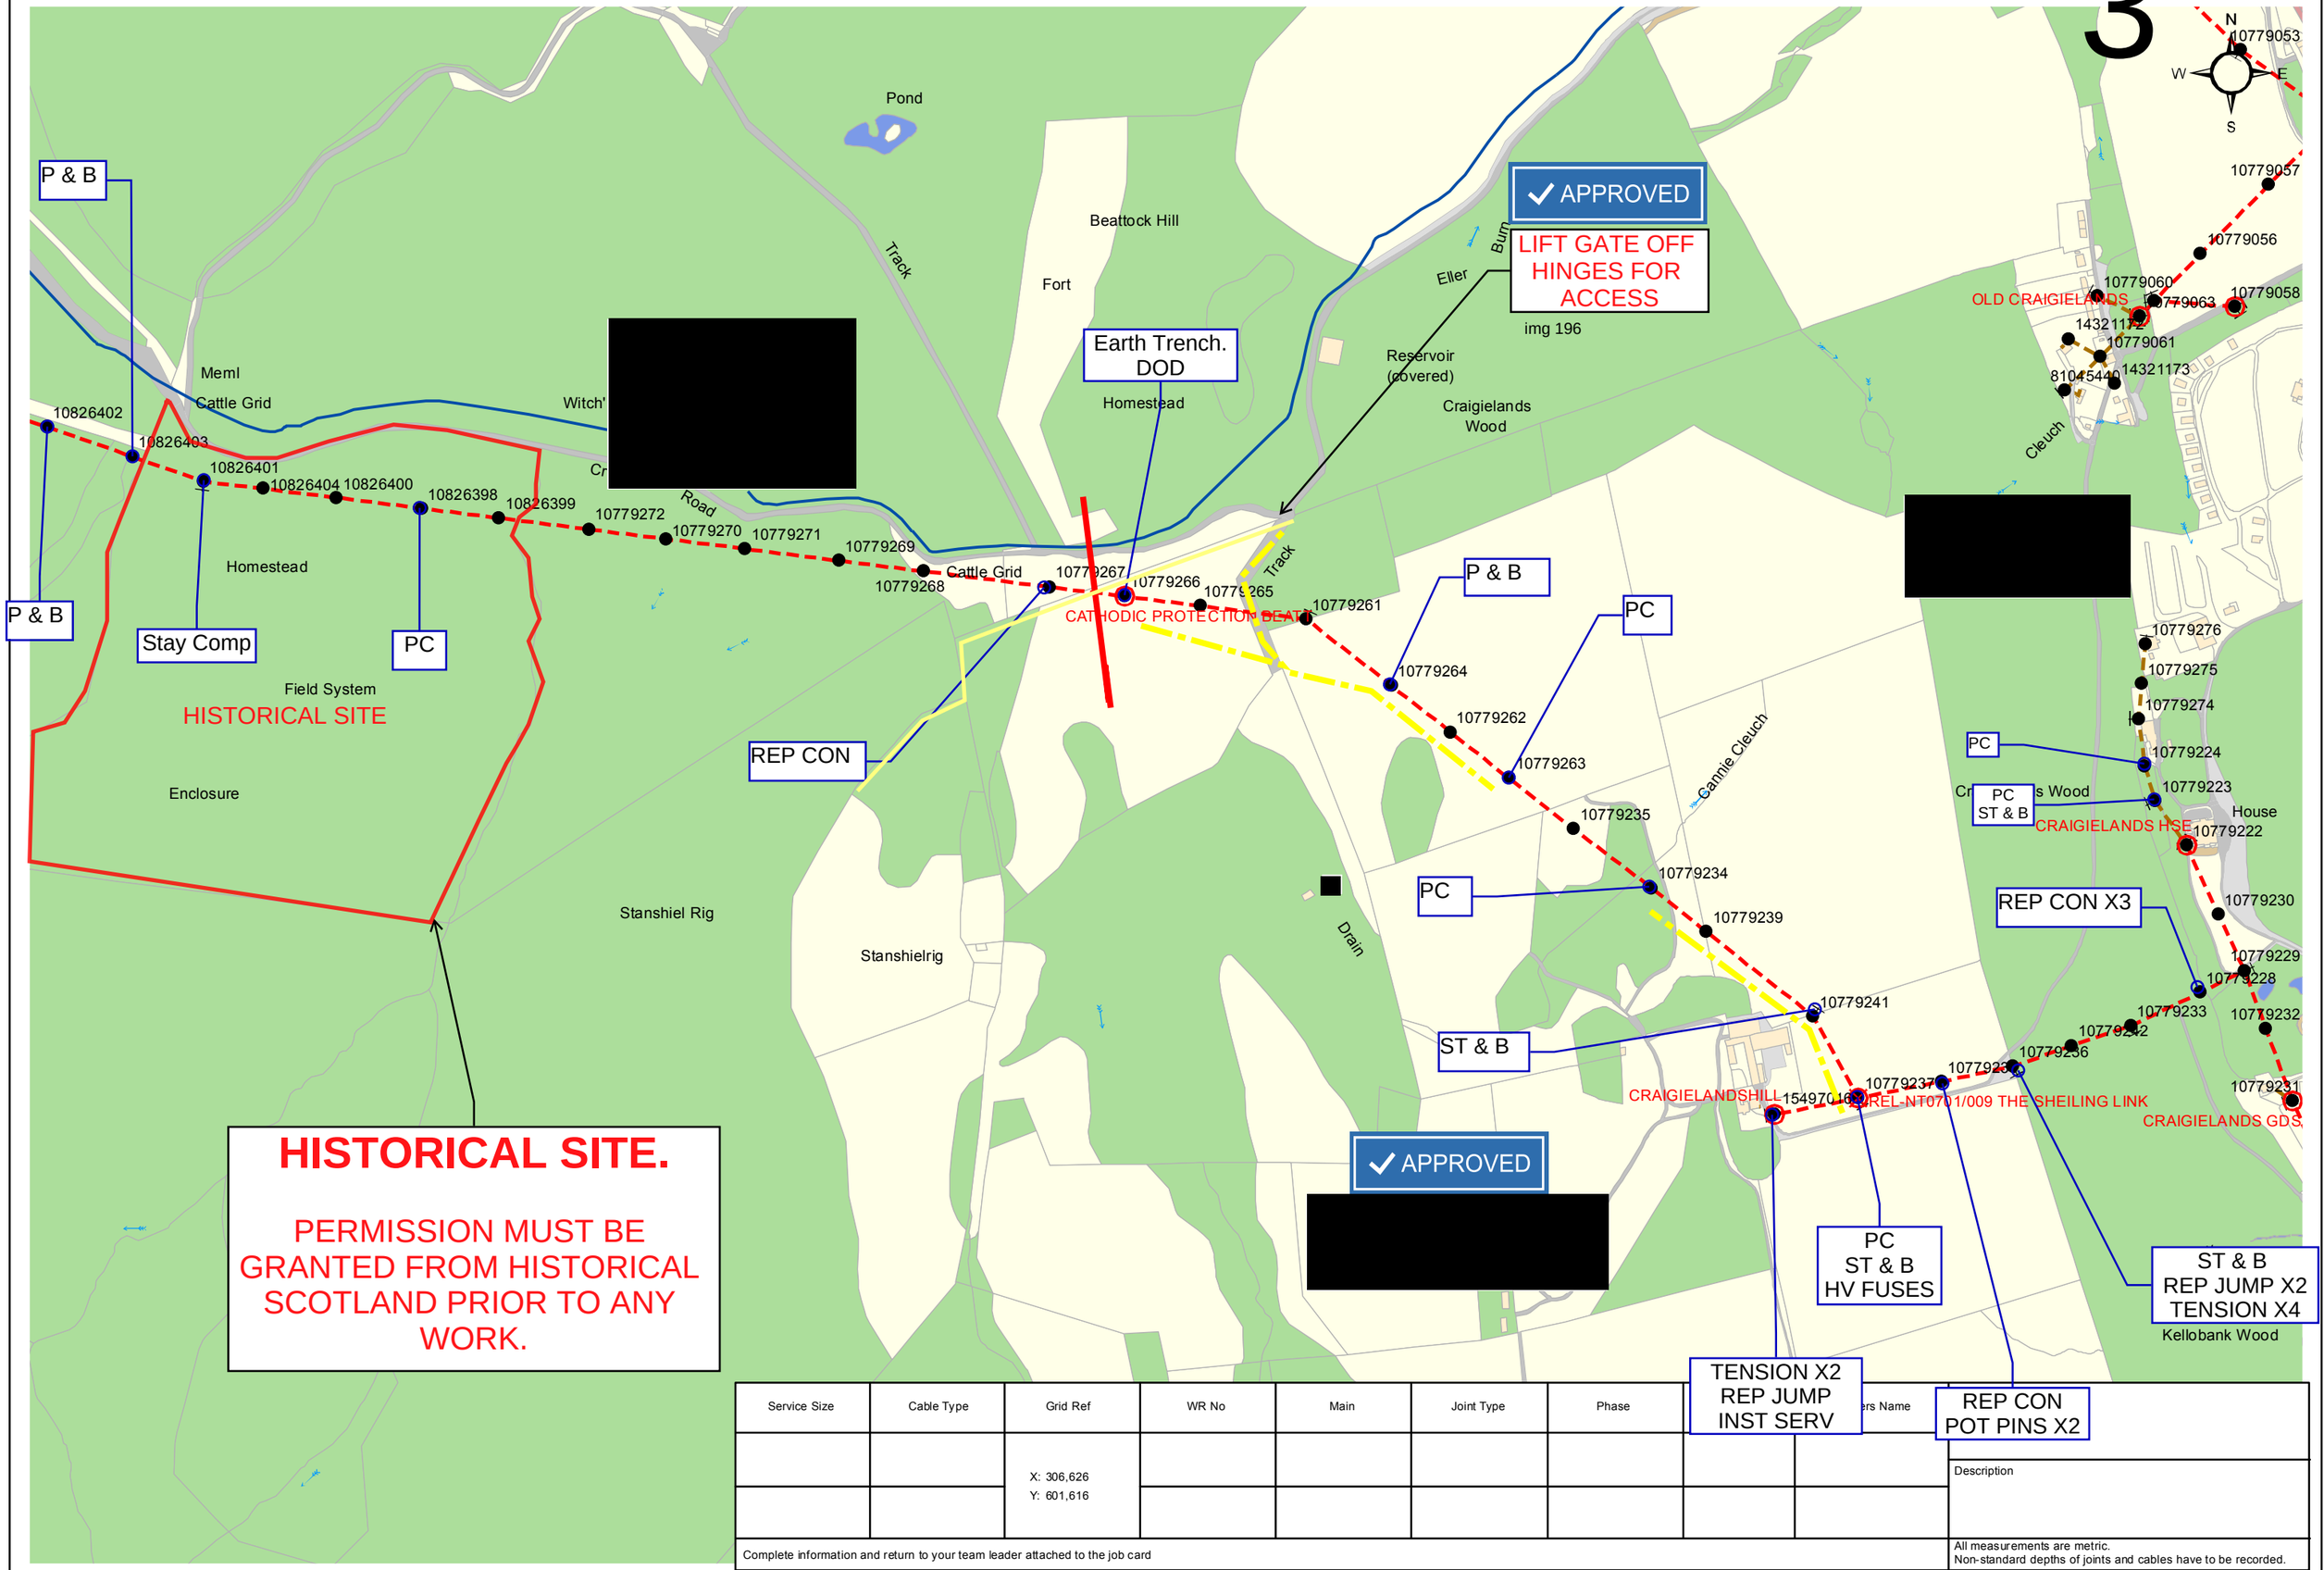

Service Size	Cable Type	Grid Ref	WR No	Main	Joint Type	Phase	ers Name	
		X: 306,626 Y: 601,616						

Complete information and return to your team leader attached to the job card

Description

All measurements are metric.
Non-standard depths of joints and cables have to be recorded.