P.V.C. LID AND FRAME UNIT

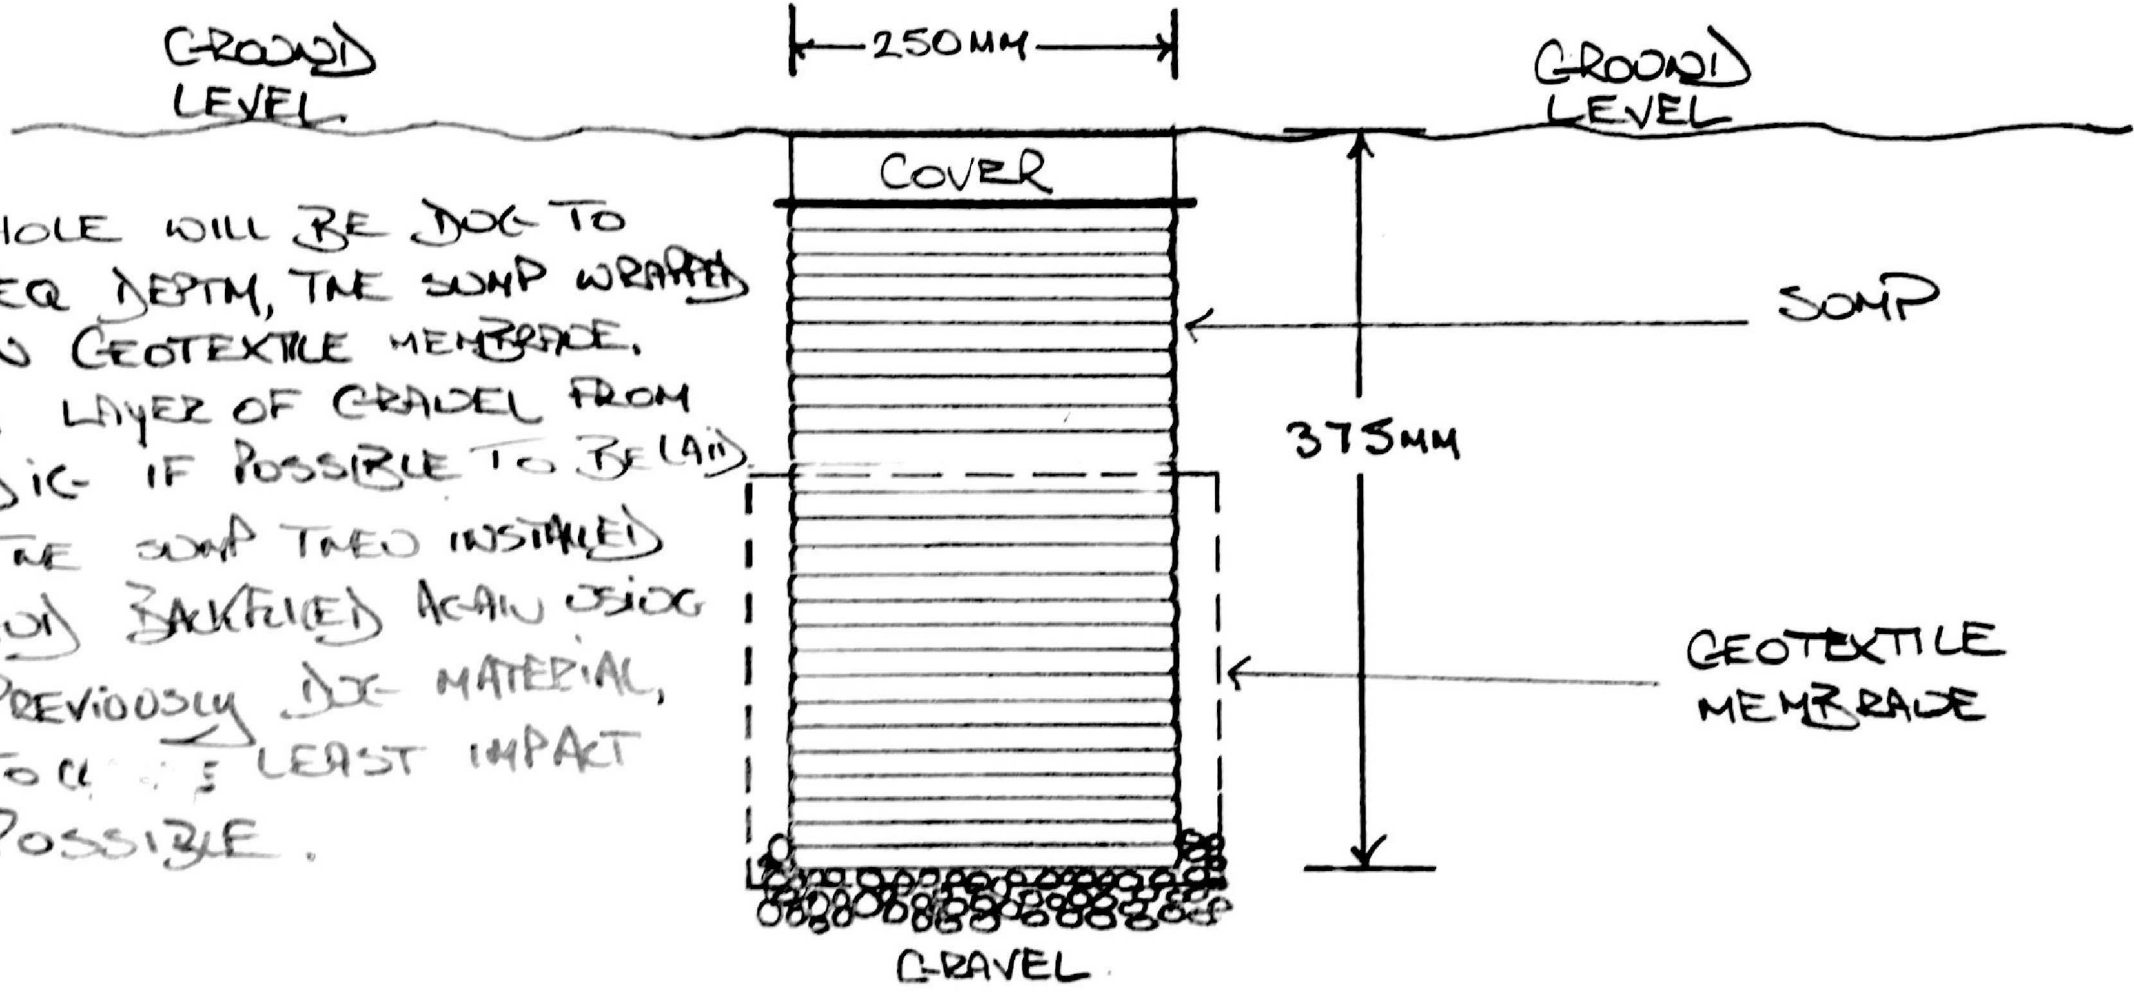

HOLE WILL BE DUG TO REQ DEPTH, THE SUMP WRAPPED IN GEOTEXTILE MEMBRANE. A LAYER OF GRAVEL FROM DIG IF POSSIBLE TO BE LAID THE SUMP THEN INSTALLED AND BACKFILLED AGAIN USING PREVIOUSLY DUG MATERIAL, TO CAUSE LEAST IMPACT POSSIBLE.